

T.P. OFFICE COPY

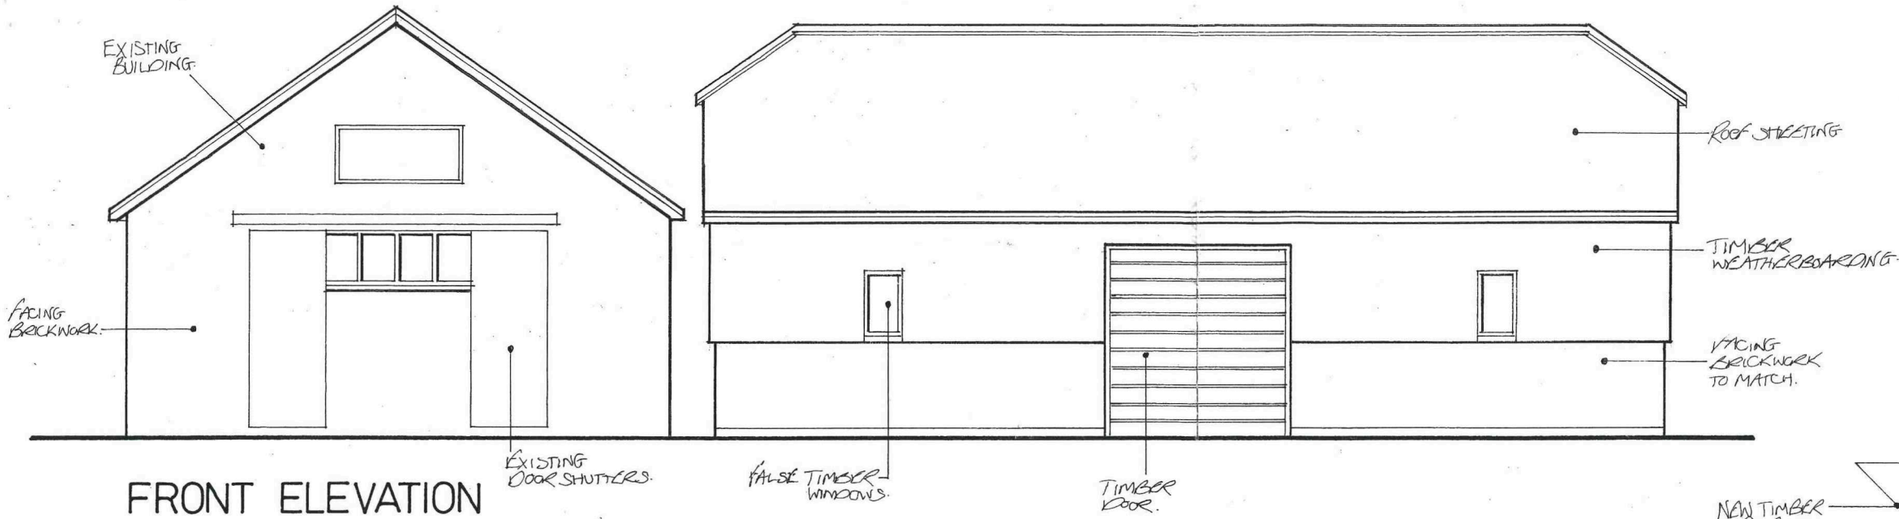


FRONT ELEVATION

WORTHING BOROUGH COUNCIL
2 0 APR 2010
CONSENT GRANTED
~~SUBJECT TO CONDITIONS~~

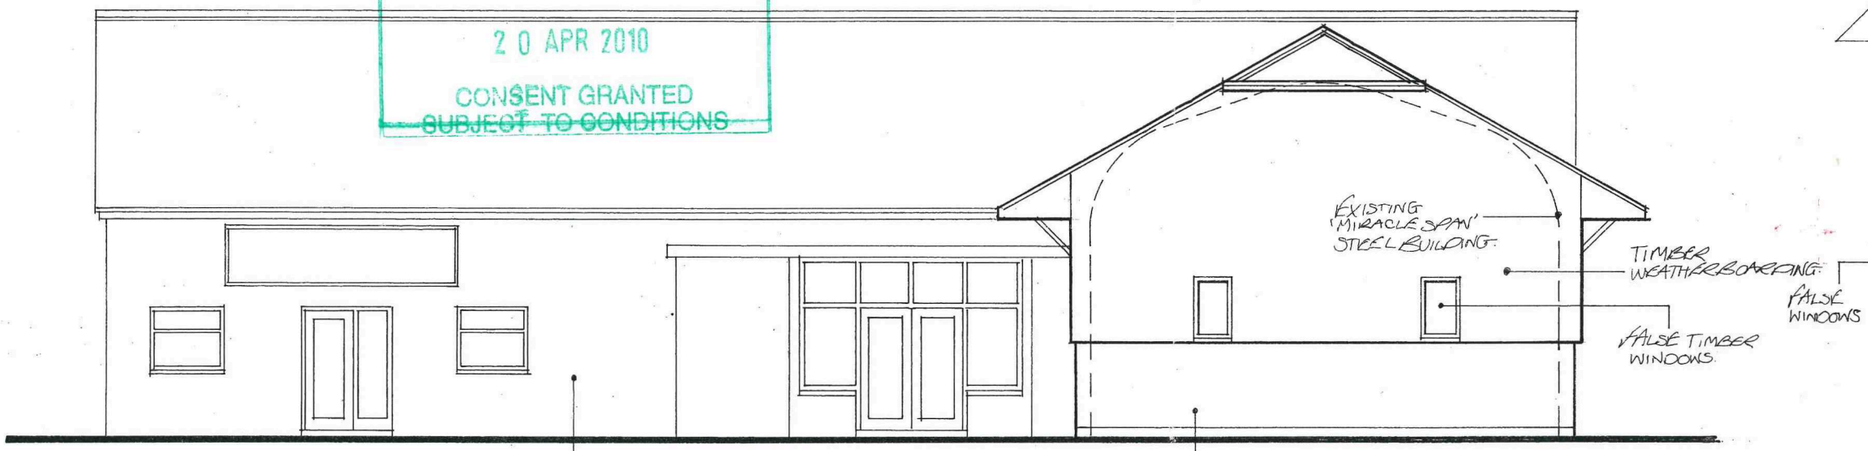


SIDE ELEVATION

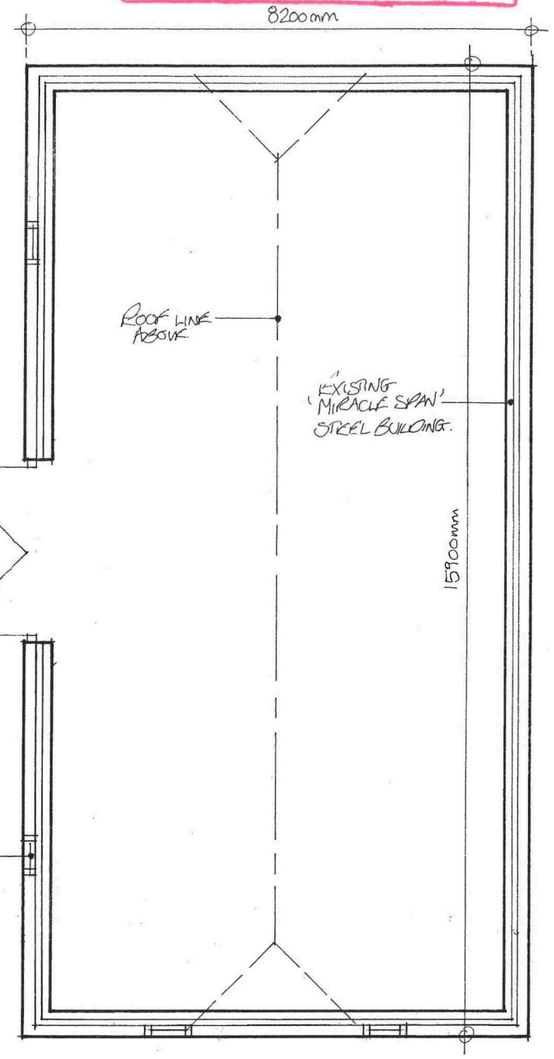


GROUND FLOOR PLAN

BOROUGH OF WORTHING
ED 31/03/2010
TP. REF. No.
WB/ 10 / 0101/FULL

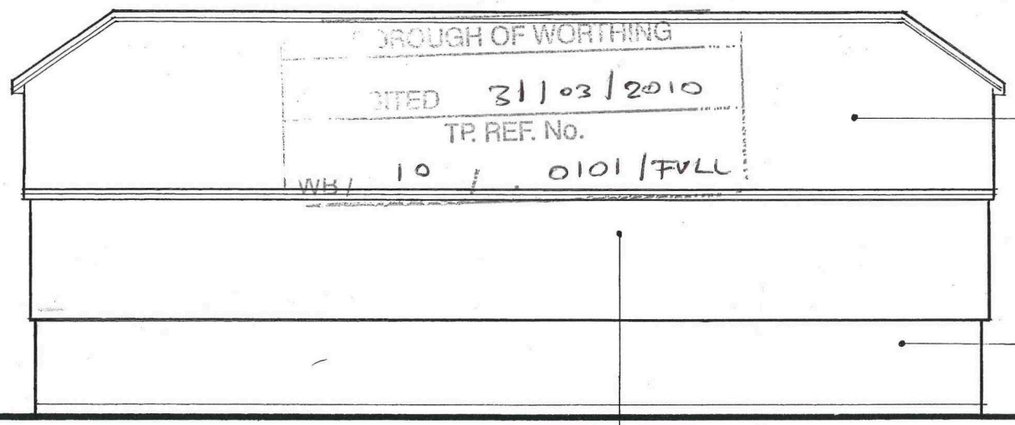

REAR ELEVATION

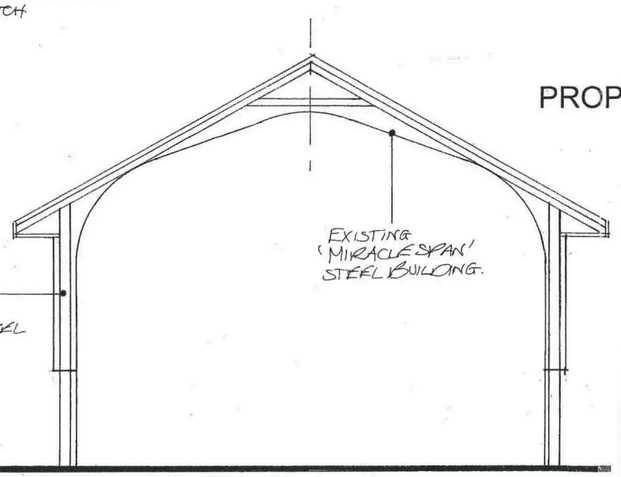

SECTION

PROPOSED PLAN, SECTION AND ELEVATIONS

REVISED PLAN

atterbury moore associates
architectural & quantity surveying services
Unit 1
Gosling Croft Business Pc
Long Furlong
Clapham Worthing
West Sussex BN13 3UR

Address of works: UNIT 10, IVY ARCH ROAD, WORTHIN

Drawing title: Proposed external works to improve appearanc of existing steel building—Proposed plans

Date: January 2010	Scales: 1:100	Dwg No. WG-106-(