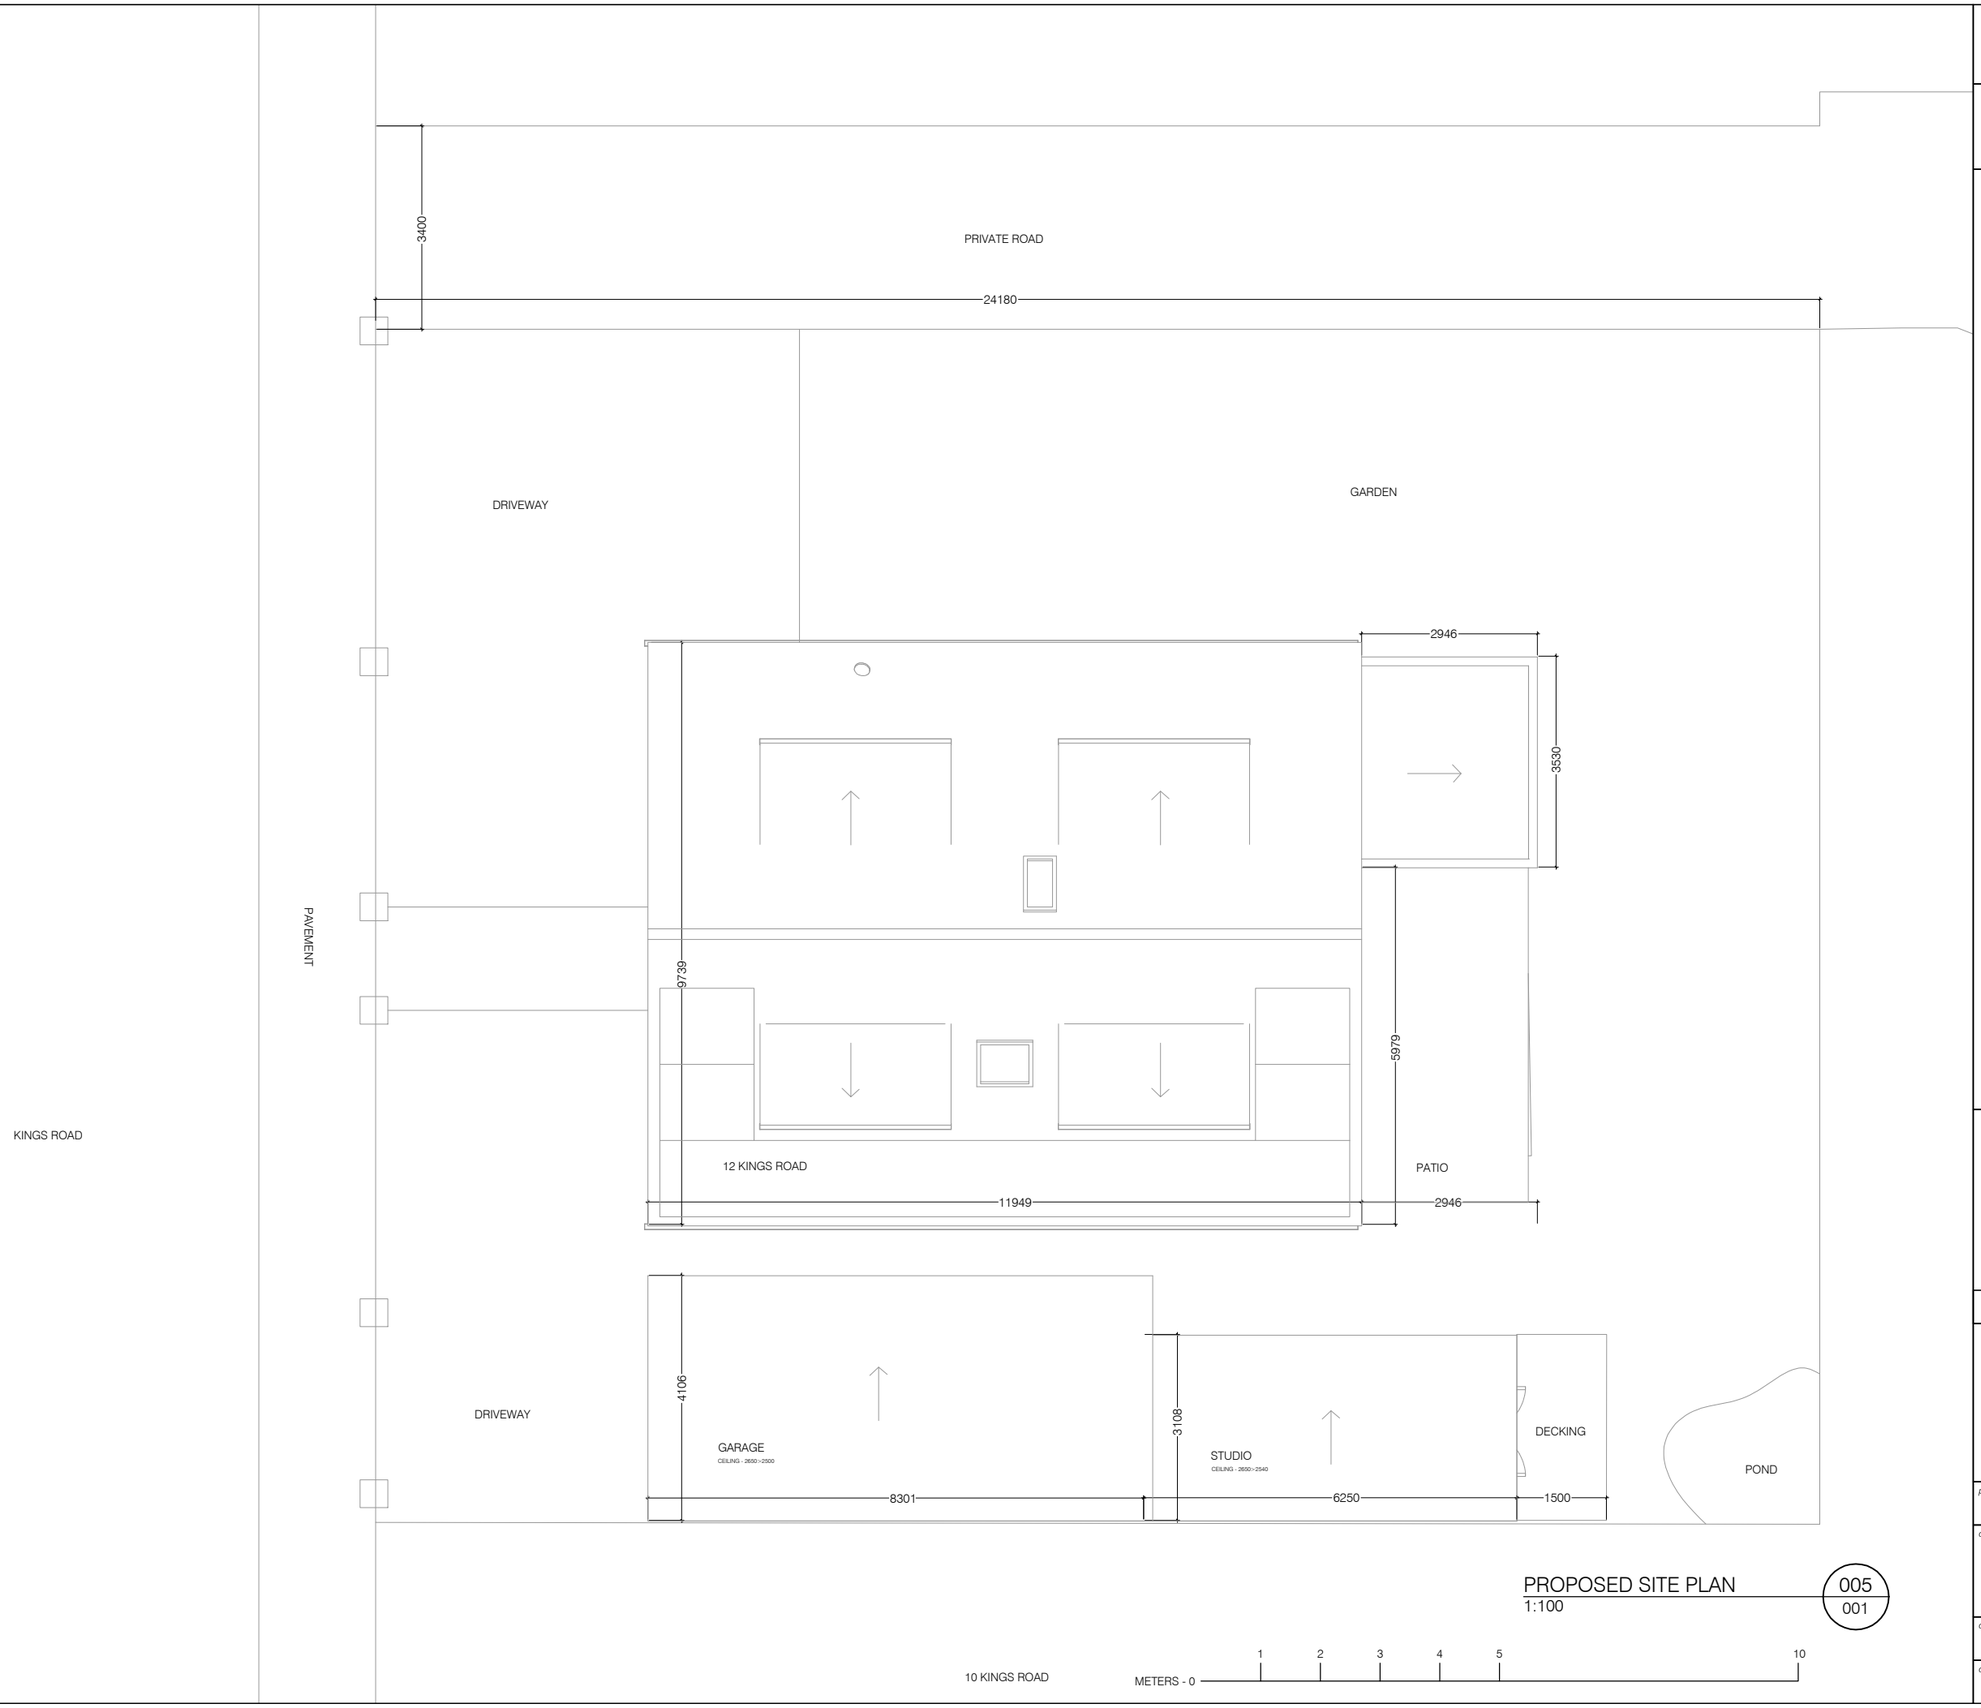

PROPOSED SITE PLAN
1:100

005
001

FOR INFORMATION

rev	issue date	description	drawn	checked
V3	30.06.22	FOR INFORMATION	RH	EB
V2	08.05.22	FOR INFORMATION	RH	EB
V1	06.04.21	FOR INFORMATION	RH	EB

client : Edward Britton & Katie Brookes

project name
12 KINGS ROAD - LANCING

drawing title
PROPOSED SITE &
ROOF PLAN

drawing scale
1:100 @ A3

drawing revision
V3

drawing number
BC-12KR-005