



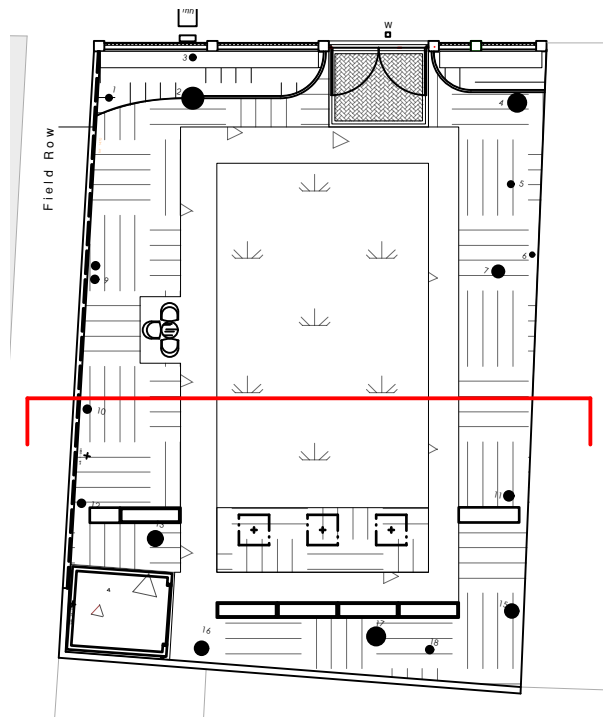

SECTION LOCATION 1:250@A3

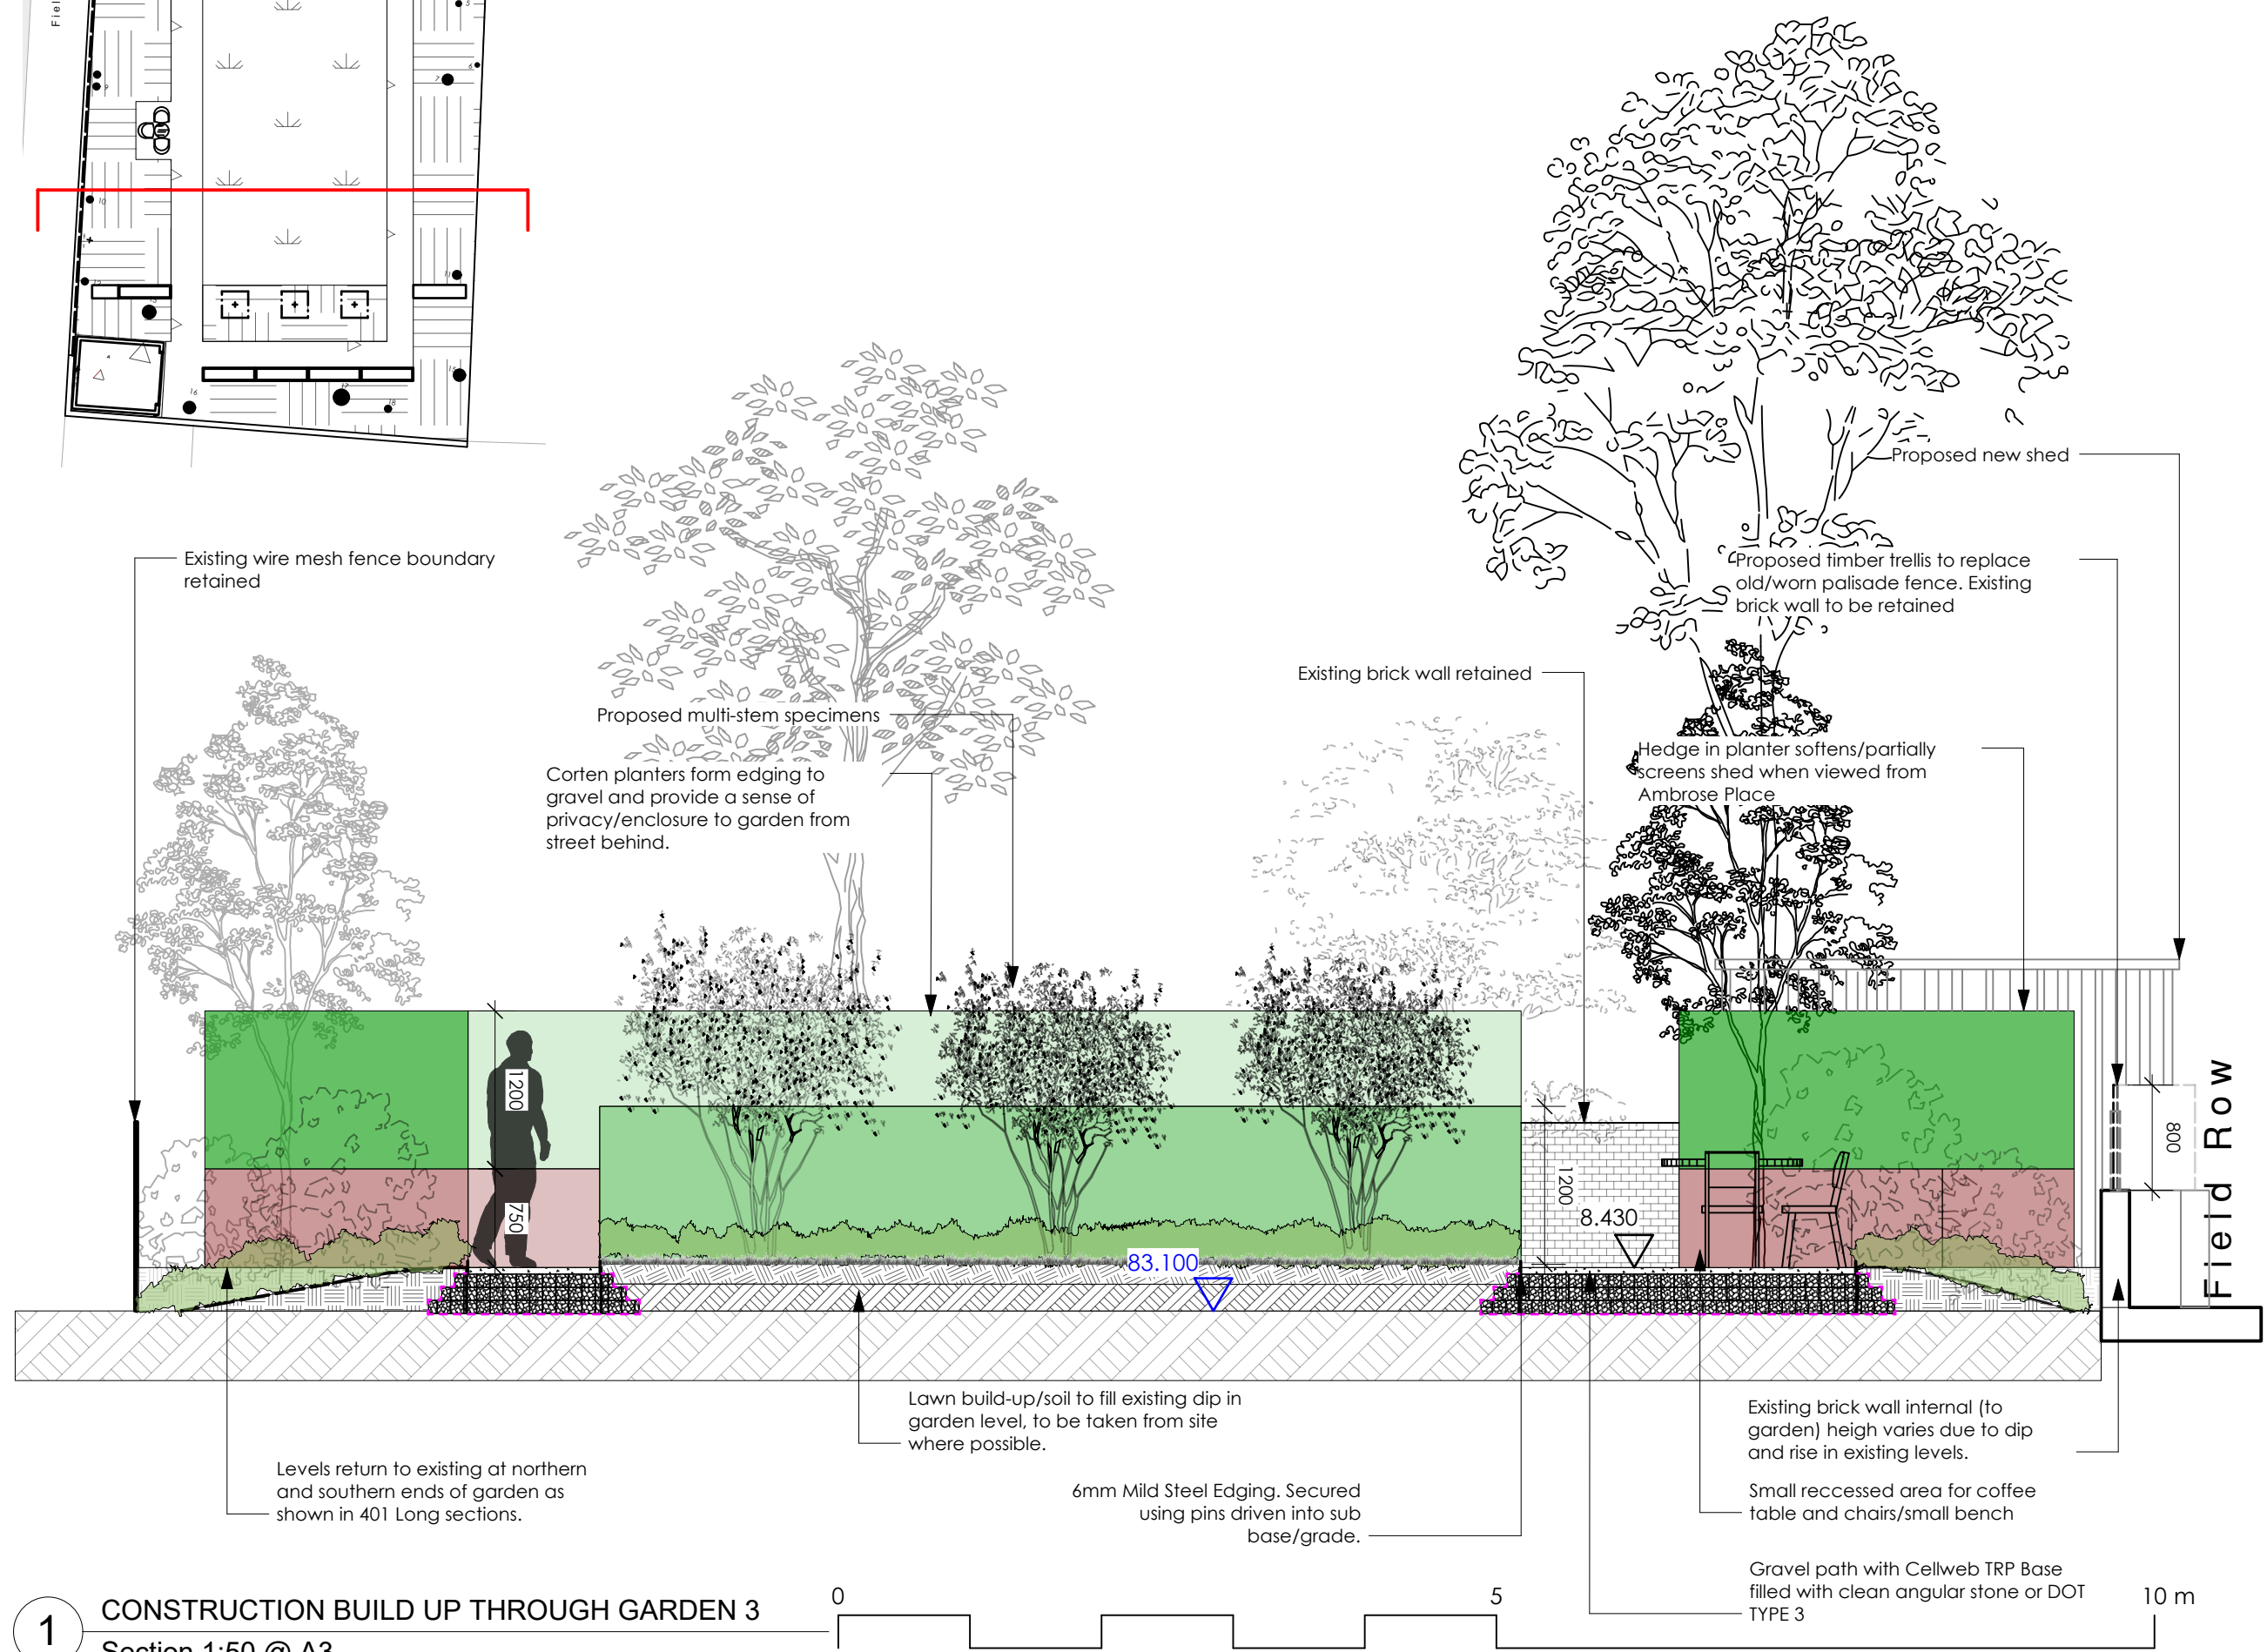

LEGEND:

GENERAL NOTES:
This drawing remains the copyright of kold studios Limited.
Any context outside site boundary is indicative only.
Drawing to be read in colour.
All dimensions in millimetres.
All dimensions indicative only.
All dimensions must be checked on site and any discrepancies verified with the landscape architect.
Drawing based on survey information by others.
Drawing to be read with all other issued information.
Refer architect's information for all architectural elements.
All footings, foundations & structural elements to engineer's design & specification.
Refer to engineer's information for all engineering elements.
Any discrepancies between the drawings and site conditions be brought to the attention of the contract administrator and/or landscape architect for review.

issue	date	issue purpose	notes	drawn	checked
1	251113	DRAFT		KG	--
2	251113	BRICK WALL REV		KG	--
3	251229	REVISED SCHEME NEW SHED		KG	--

kold

landscape architecture | garden design
T: +44 (0) 07925924735 | info@koldstudios.co.uk
6 marlborough place, brighton, bn1 1ub

project no.	drawing no.	issue
010	0030-KOLD-GF-SH-L-402	3

client	Alex Coombes
project	Ambrose Place
drawing	Worthing
drawing	Short Section Through Garden
scale	1:50@A3

1 CONSTRUCTION BUILD UP THROUGH GARDEN 3
Section 1:50 @ A3