AMENDMENT



location plan
1: 1250

north

ADUR & WORTHING
PLANNING SERVICES

PLAN	AWDM/ 0832/14
~~DATE~~ VALID	Rec'd:- 15/9/14.

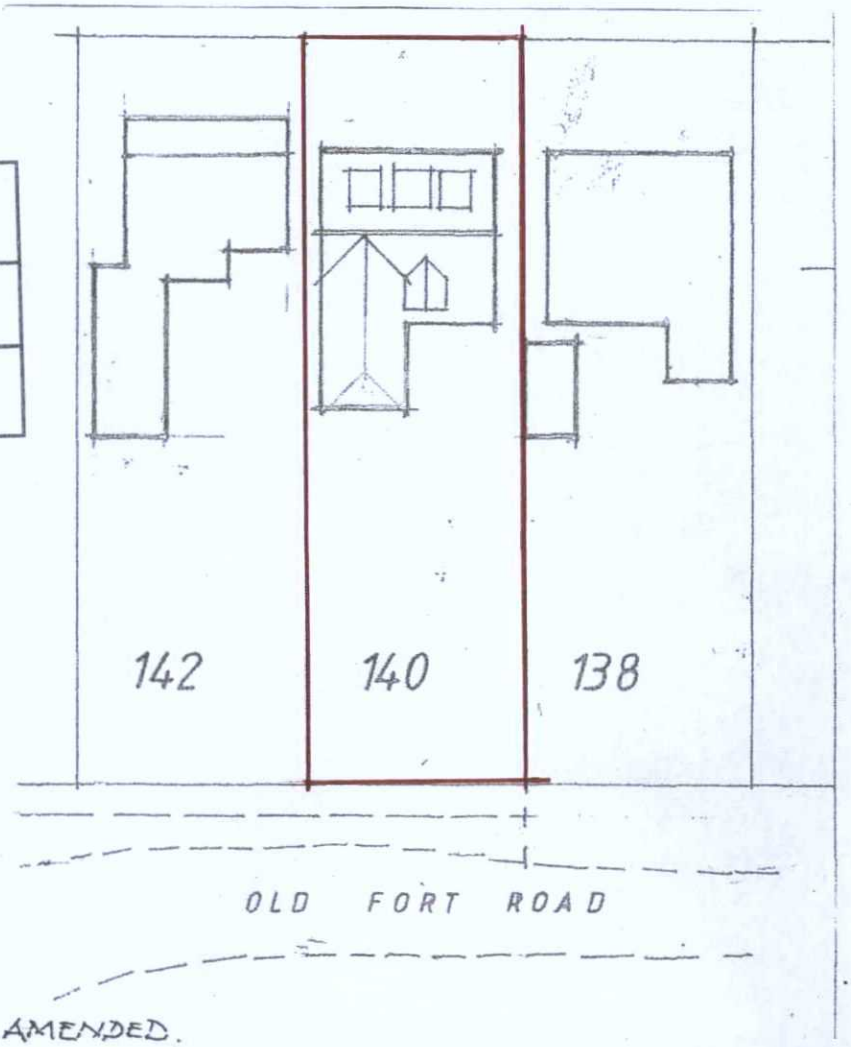

site plan
1:500

A — 11/09/2014 LOCATION & SITE PLAN AMENDED.

J A Muitt mias mciob
94 Greenacres, Shoreham,
West Sussex BN43 5XL
Tele: 01273 461786

Project: 140 OLD FORT ROAD SHOREHAM BY-SEA WEST SUSSEX	Date: JUNE 2014	Drawing No: 04 a	
Drawing: LOCATION & SITE PLAN	Scale: 1:500 · 1:1250	Project No: 14/04	