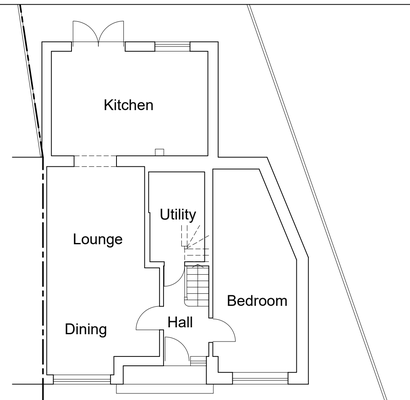

Proposed Ground Floor Plan
Scale 1:100

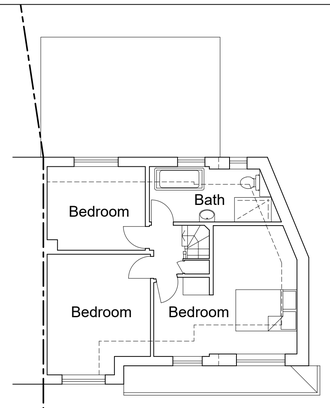

Proposed First Floor Plan
Scale 1:100

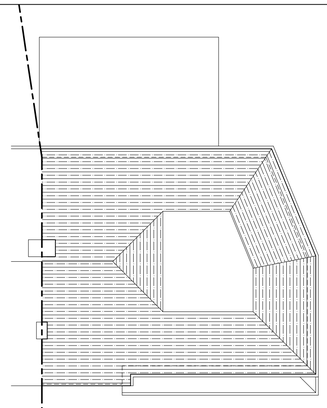

Proposed Roof Plan
Scale 1:100

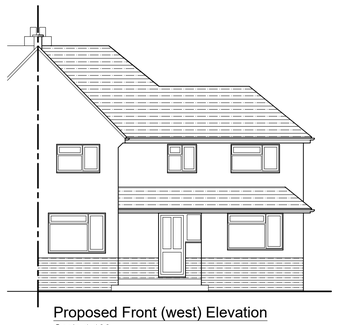

Proposed Front (west) Elevation
Scale 1:100

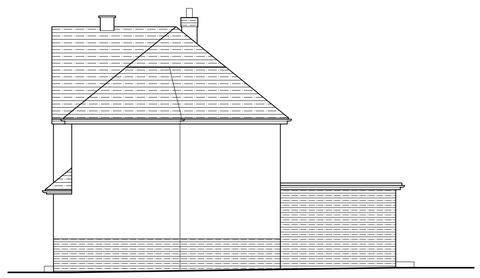

Proposed Side (south) Elevation
Scale 1:100

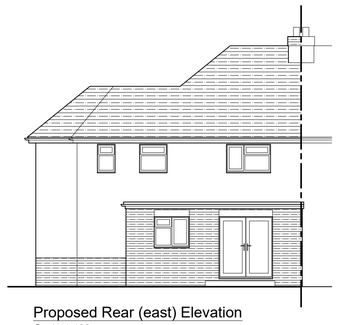

Proposed Rear (east) Elevation
Scale 1:100

Scale 1:200 — 0 5 10 15 20 25 30 Metres

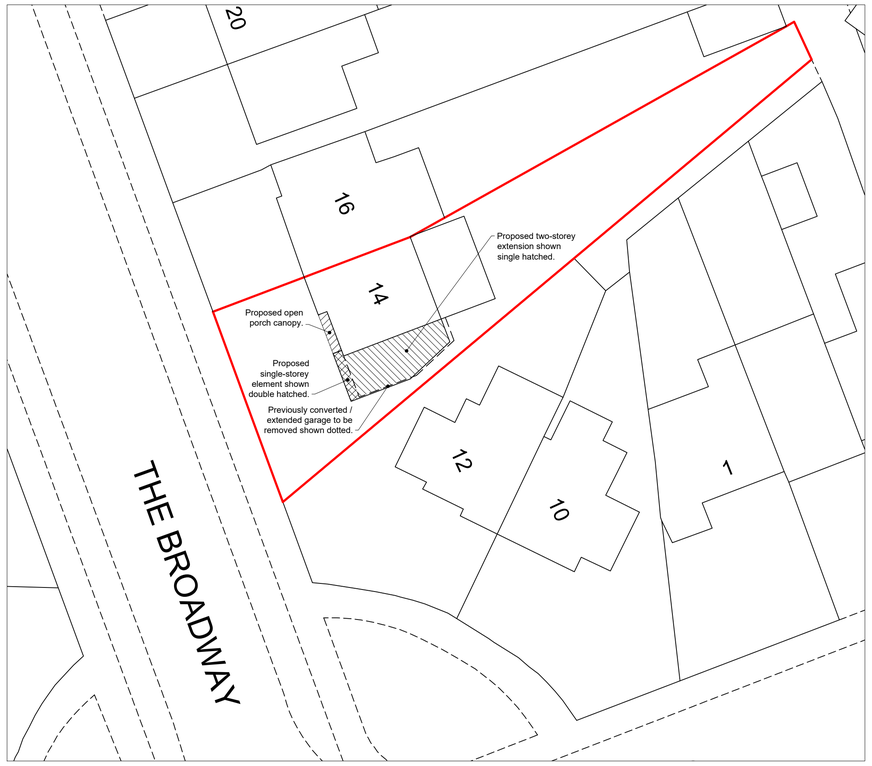

Block Plan
Scale 1:200

Scale 1:1250 — 0 20 40 60 80 100 Metres



Location Plan
Scale 1:1250

N

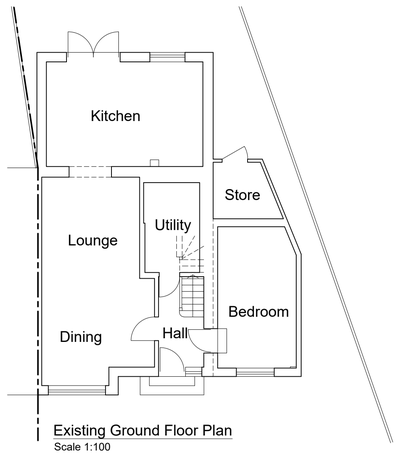

Existing Ground Floor Plan
Scale 1:100

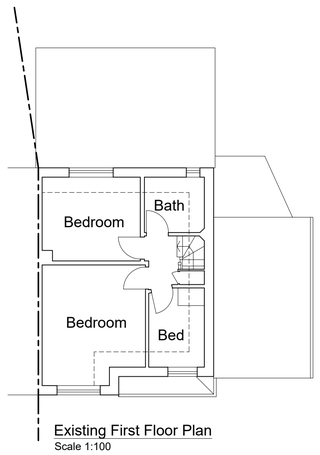

Existing First Floor Plan
Scale 1:100

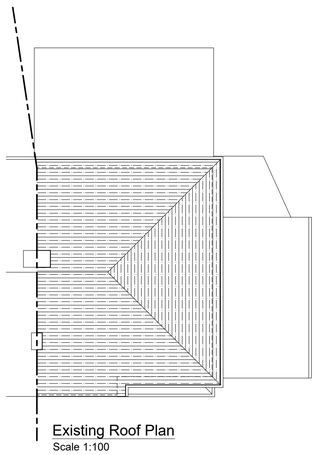

Existing Roof Plan
Scale 1:100



Existing Front (west) Elevation
Scale 1:100

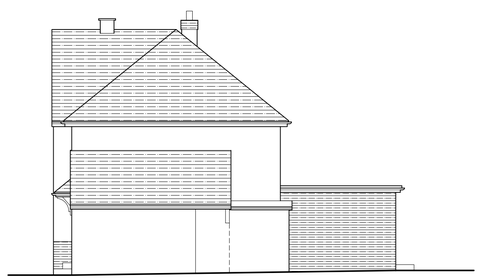

Existing Side (south) Elevation
Scale 1:100

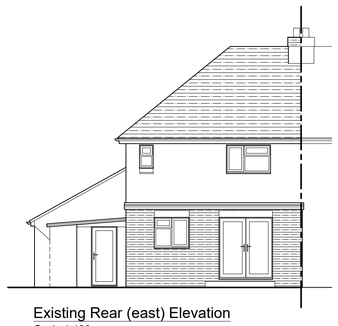

Existing Rear (east) Elevation
Scale 1:100

Scale 1:100 — 0 1 2 3 4 5 6 7 8 9 10 Metres

Rev:	Description:	Date:
B	Proposed porch canopy indicated on block plan.	03.12.24
A	Options 1 & 2 combined, location & block plans added.	25.11.24

HORIZON DESIGN
ARCHITECTURAL TECHNOLOGY
Horizon Design Limited
4 High View
Worthing BN13 3DQ
01903 205868
info@horizon-design.co.uk www.horizon-design.co.uk

Client:
Mr & Mrs Ryan

Project:
Extension & Alterations to:
14 The Broadway
Lancing
West Sussex
BN15 8NY

Drawing title:
Existing & Proposed Floor Plans, Roof Plans, Elevations, Location & Block Plans.

Scale:
1:100 / 1:1250 / 1:200 @ A1

Date: 25.11.24
Drawn: KWF

Drawing number: 3193-01
Revision: B