0m 1m 2m 3m 4m 5m 6m 7m 8m

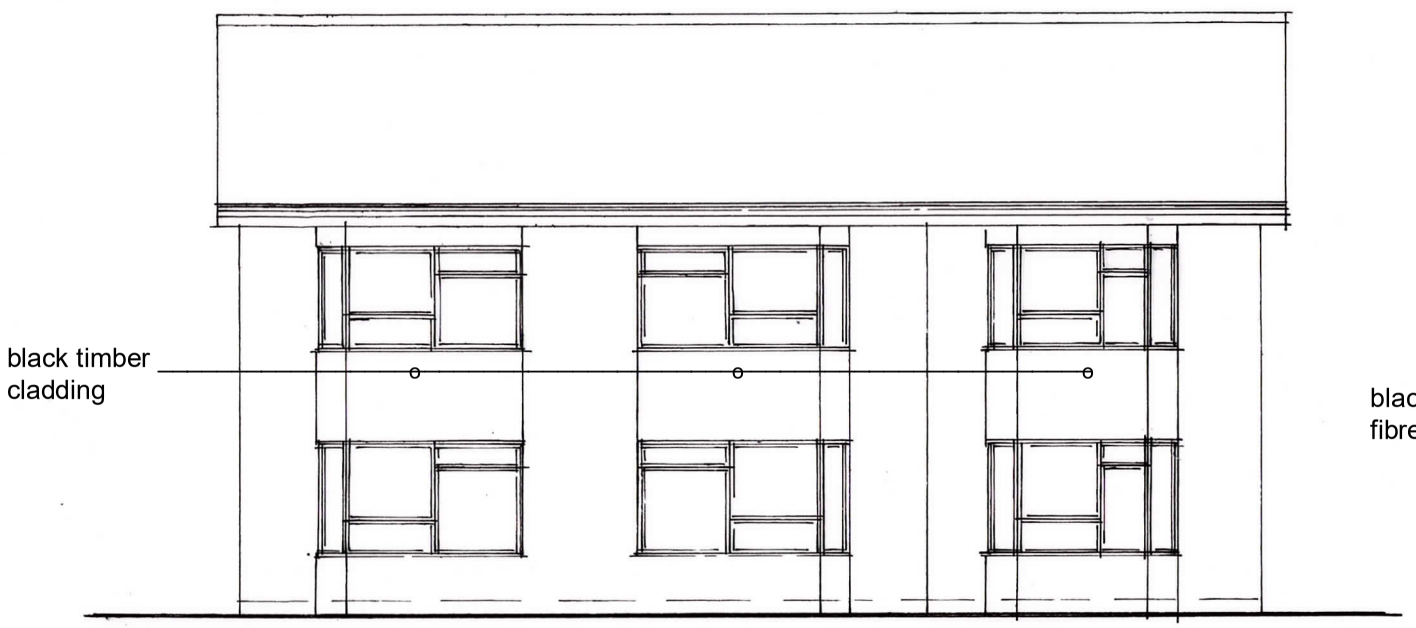


Existing West Elevation




Proposed West Elevation


# Sussex Building Surveyors Ltd

01903 529583
adk@sussexbuildingsurveyors.com

Dorset Lodge,
First Avenue,
Lancing.
BN15 9QQ


**Replacement Weatherboarding**
**Existing & Proposed West Elevations**

Scale: 1:100
Paper: A3
Date: November 2024
Drg No.: SBS/475/01

Do not scale except for planning purposes.
All dimensions to be checked on site.