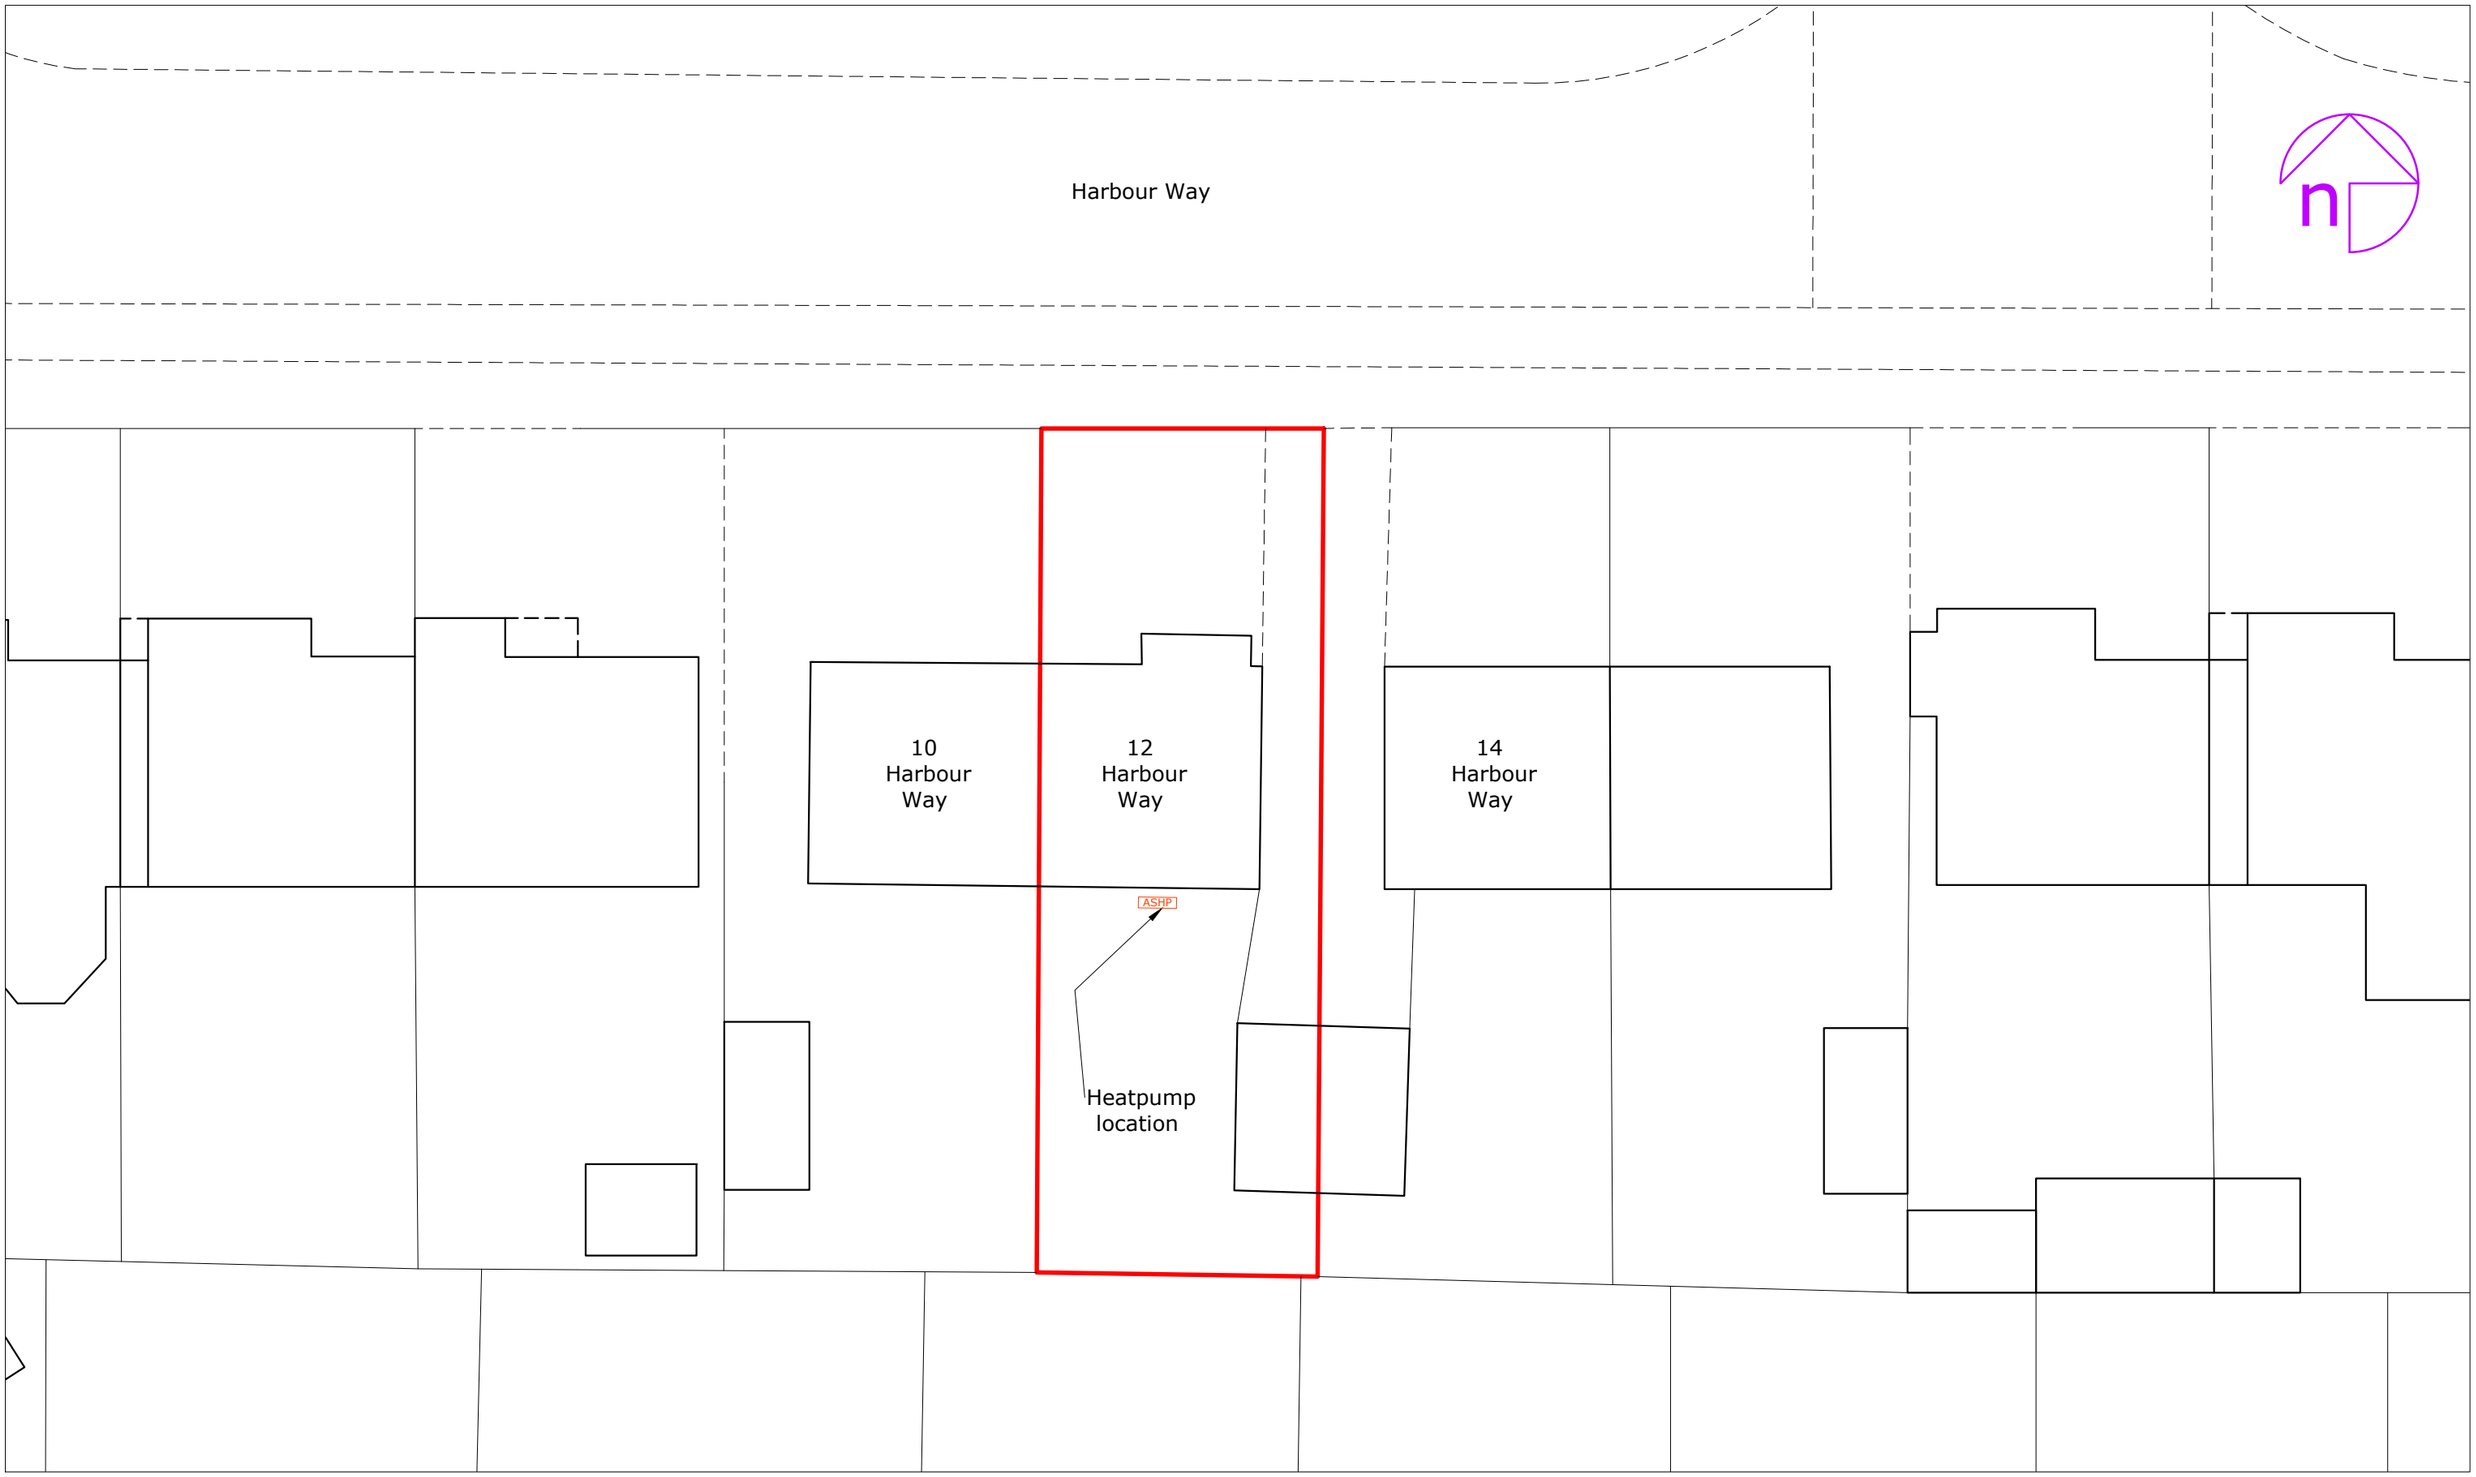

1:200 0 2 4 6 8 10 12 14 16 18 20 30 40m

Rev:	Description:	By:	Date:

octopus energy services

Accredited by: NAPIT, MCS CERTIFIED, RECC

Client/Project:	Project status:
Jared Pallett 12, Harbour Way Shoreham-By-Sea BN43 5HG	PLANNING (installation of air source heat pump)
	Drawing title: Site plan as proposed

Scale:	Paper Size:	Drawn:	Checked:
1:200	A3	D. Rodriguez	
Project ID:	**Drawing No:**	**Revision:**	**Date:**
J-603F089B	03	-	02.12.2024

© Octopus Energy 2024