27 Hawkins Road

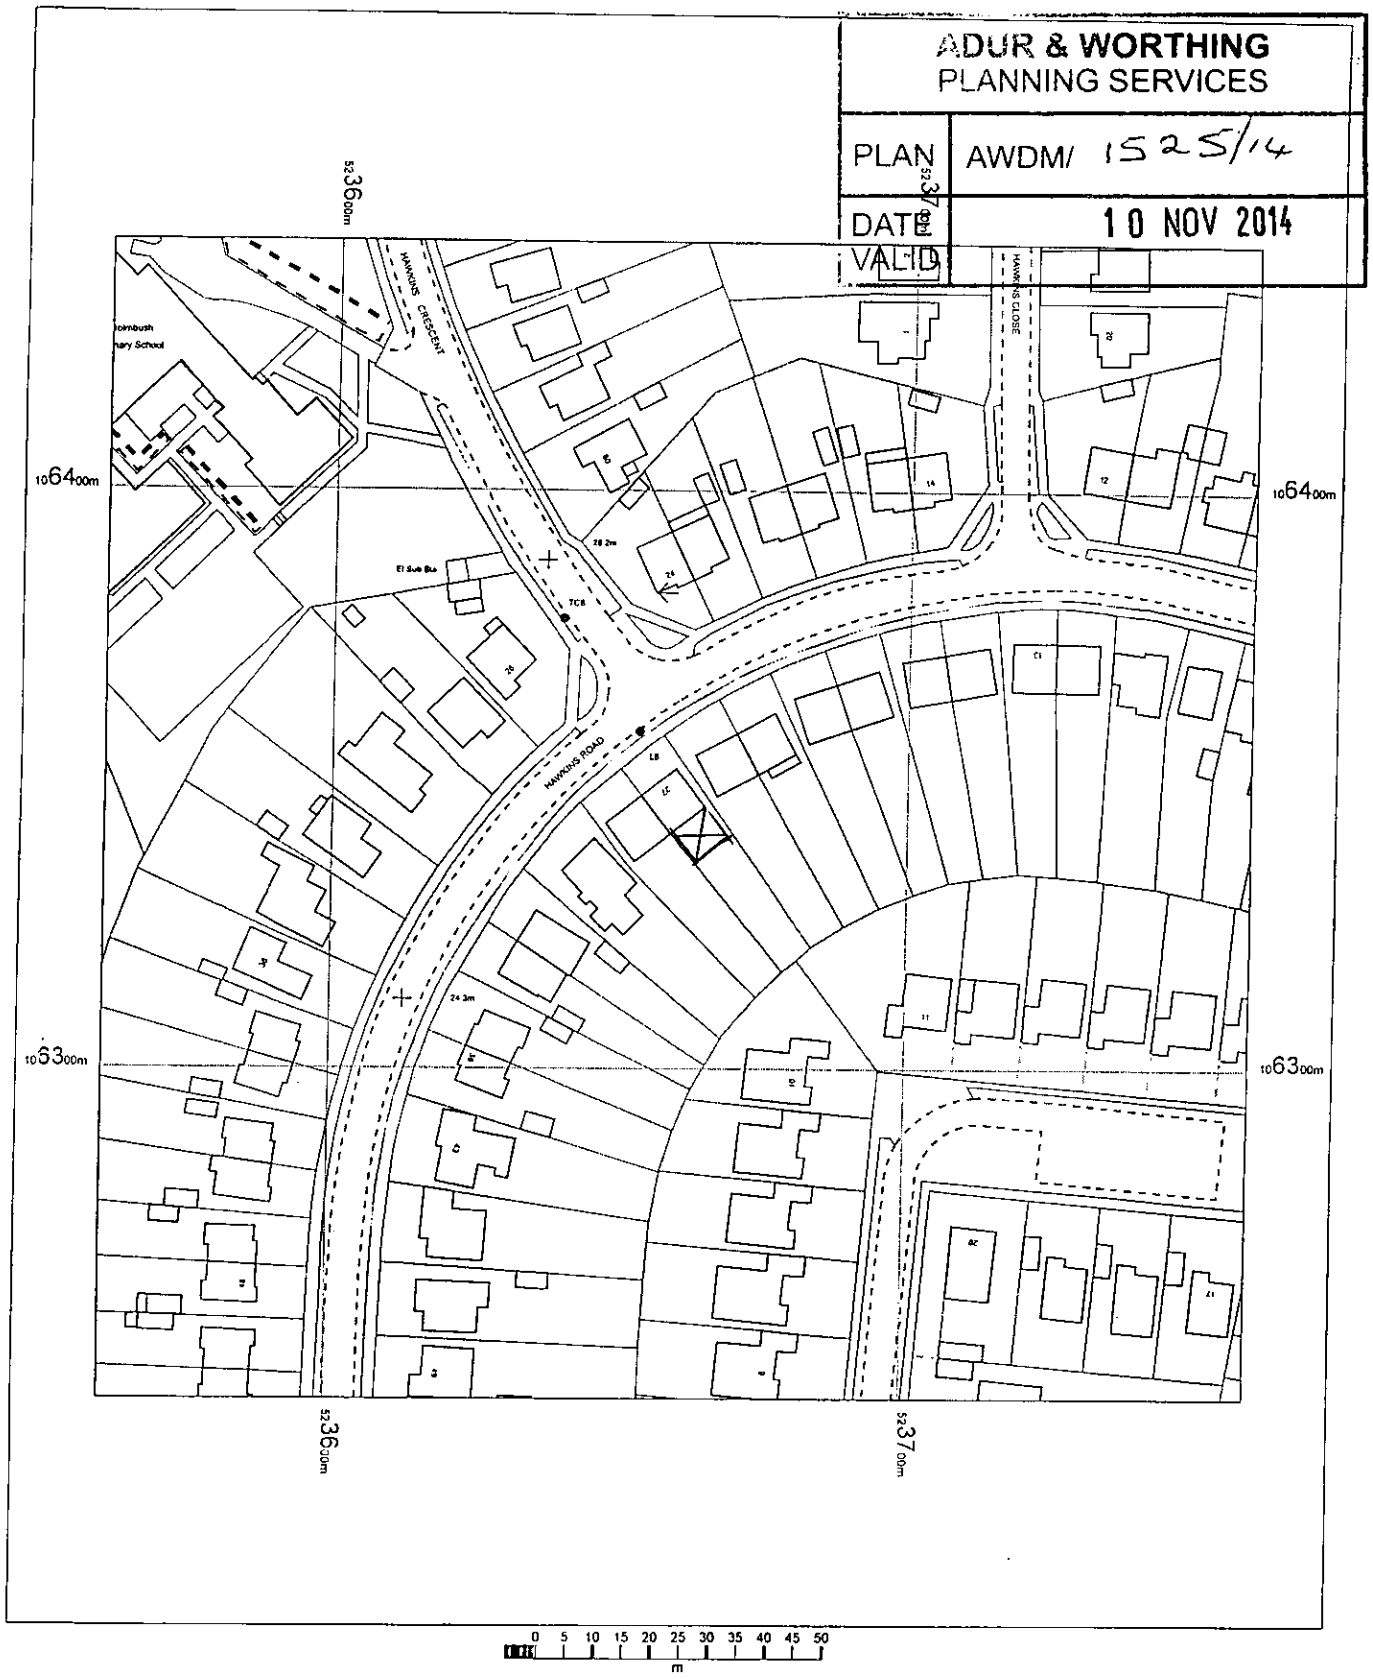

N

OS MasterMap 1250/2500/10000 scale
01 July 2014, ID: BWT-00339424
www.blackwellmapping.co.uk

1:1250 scale print at A4, Centre: 523660 E, 106343 N

©Crown Copyright Ordnance Survey. Licence no. 100041040

Mapping sourced from Ordnance Survey

BLACKWELL'S
www.blackwellmapping.co.uk
TEL: 0117 926 2322
maps.bristol@blackwell.co.uk