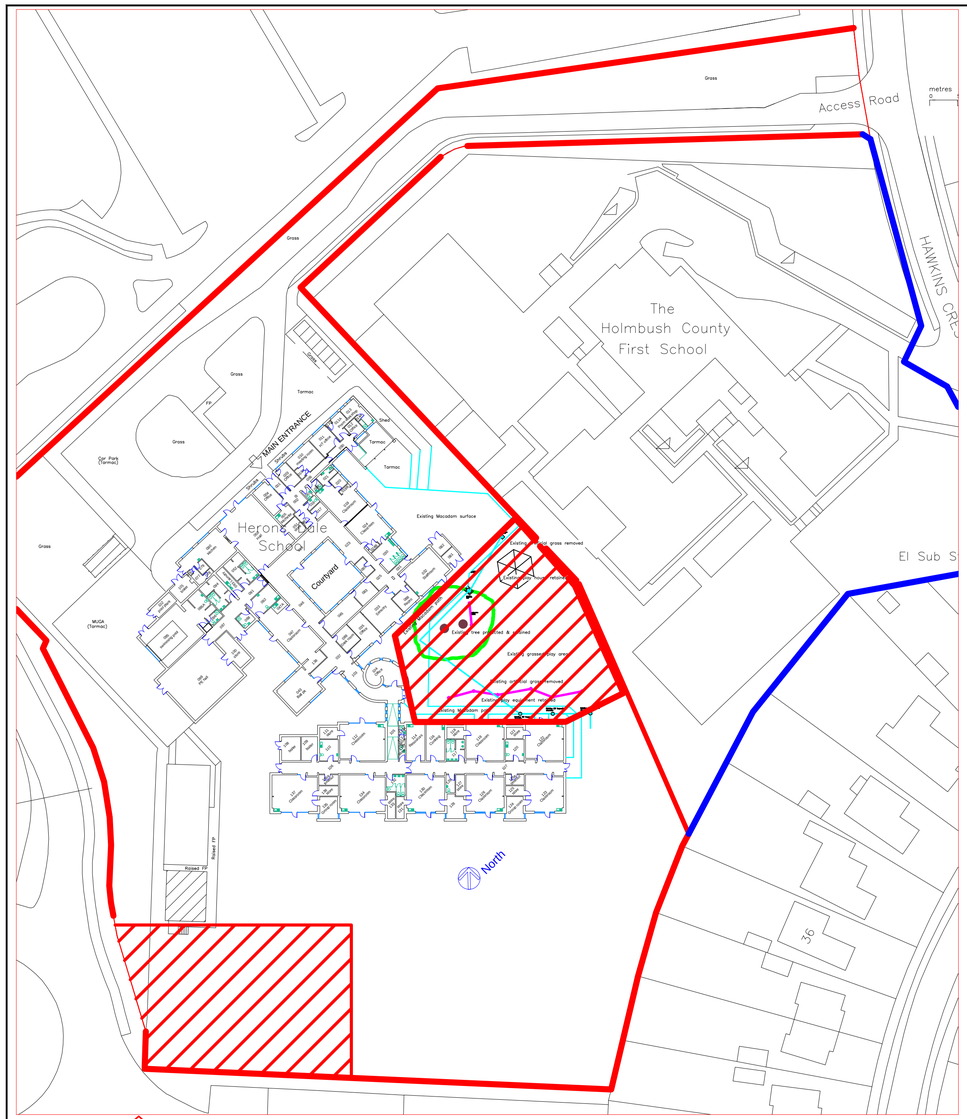

EXISTING BLOCK
PLAN.SCALE 1:500.

Scale Bar
0 5 10 15 20 25 30m

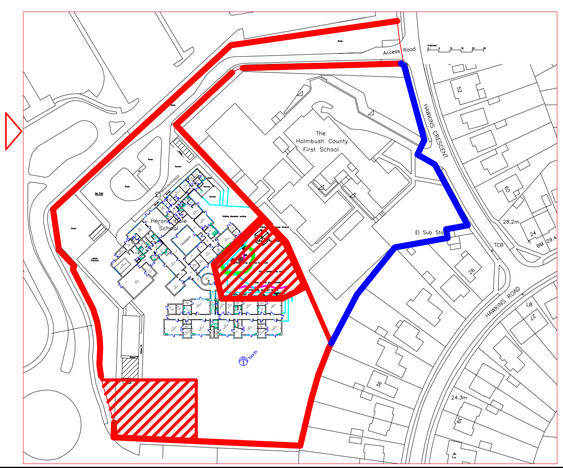

EXISTING BLOCK
PLAN.SCALE 1:1250.

Scale Bar
0 20 40 60m

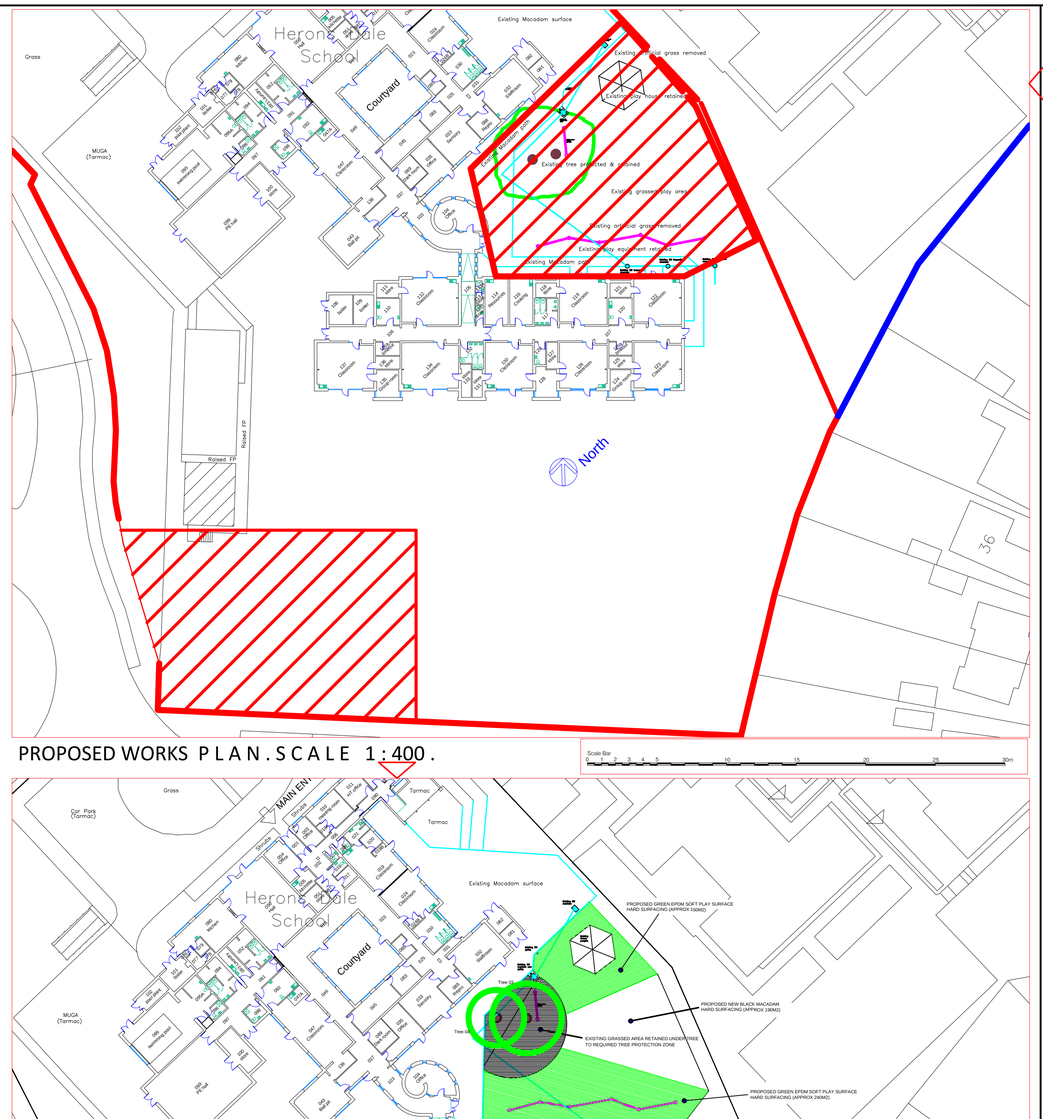

PROPOSED WORKS PLAN.SCALE 1:400.

Scale Bar
0 2 3 4 5 10 15 20 25 30m

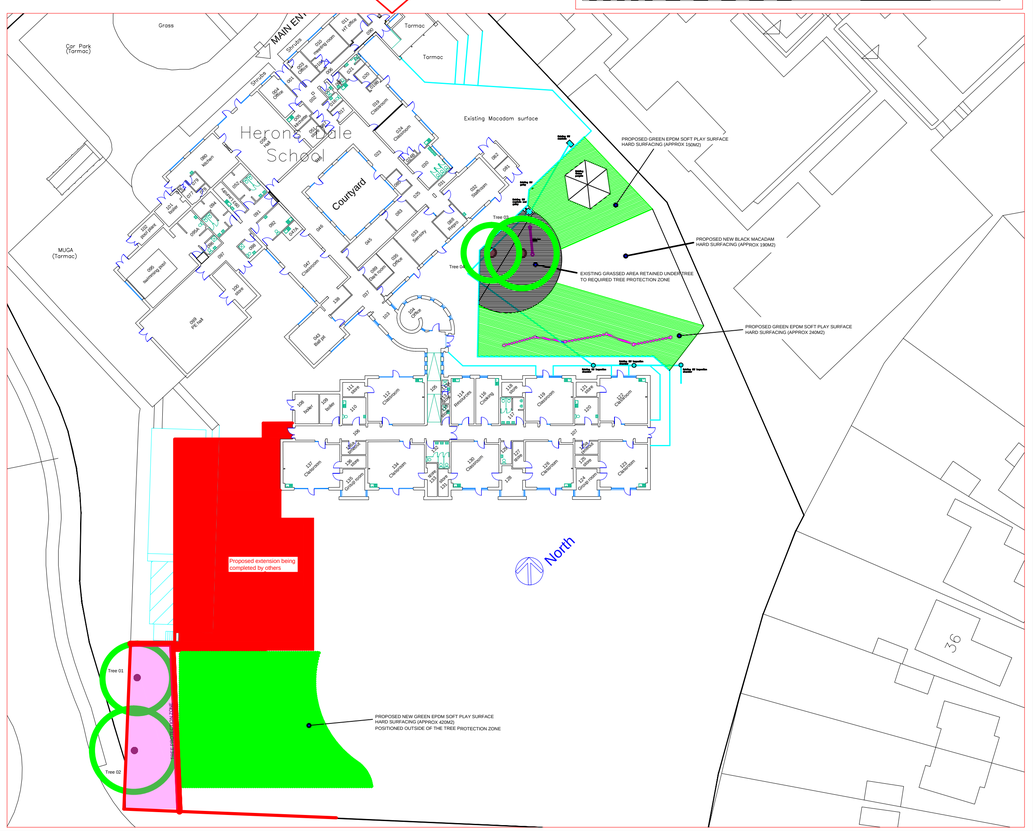

NOTES

EXISTING PLAN.
SCALE 1:400.

REV	DATE	DESCRIPTION	DRN	CHK	APP
	06/11/14	Tree numbers & protection zones added	MA		

EMPLOYER

CLIENT
HERONS DALE
PRIMARY SCHOOL

PROJECT No:
1007

PROJECT:
HERONS DALE PRIMARY SCHOOL
HAWKINS CRESCENT
SHOREHAM BY SEA

TITLE:
INSTALLATION OF HARD & SOFT PLAY SURFACE

STATUS: PLANNING | SCALE: VARIES | SIZE: A1

ABBOTT Ltd
CHARTERED SURVEYORS

Abbott Surveyors Limited
19 Bowmans Close
Steyning
West Sussex
BN44 3SR

01903 813821 TELEPHONE
theabbotts@skymarket.org EMAIL

DO NOT SCALE - ALL DIMENSIONS TO BE CHECKED ON SITE - THIS DRAWING IS COPYRIGHT. THIS DESIGN IS BY ABBOTT SURVEYORS LIMITED GIVING THE DESIGN INTENT. RESPONSIBILITY IS TRANSFERED IF ANY ALTERATION IS MADE TO THIS DESIGN.

DWG No: 1007/SU-001 | REV: B