


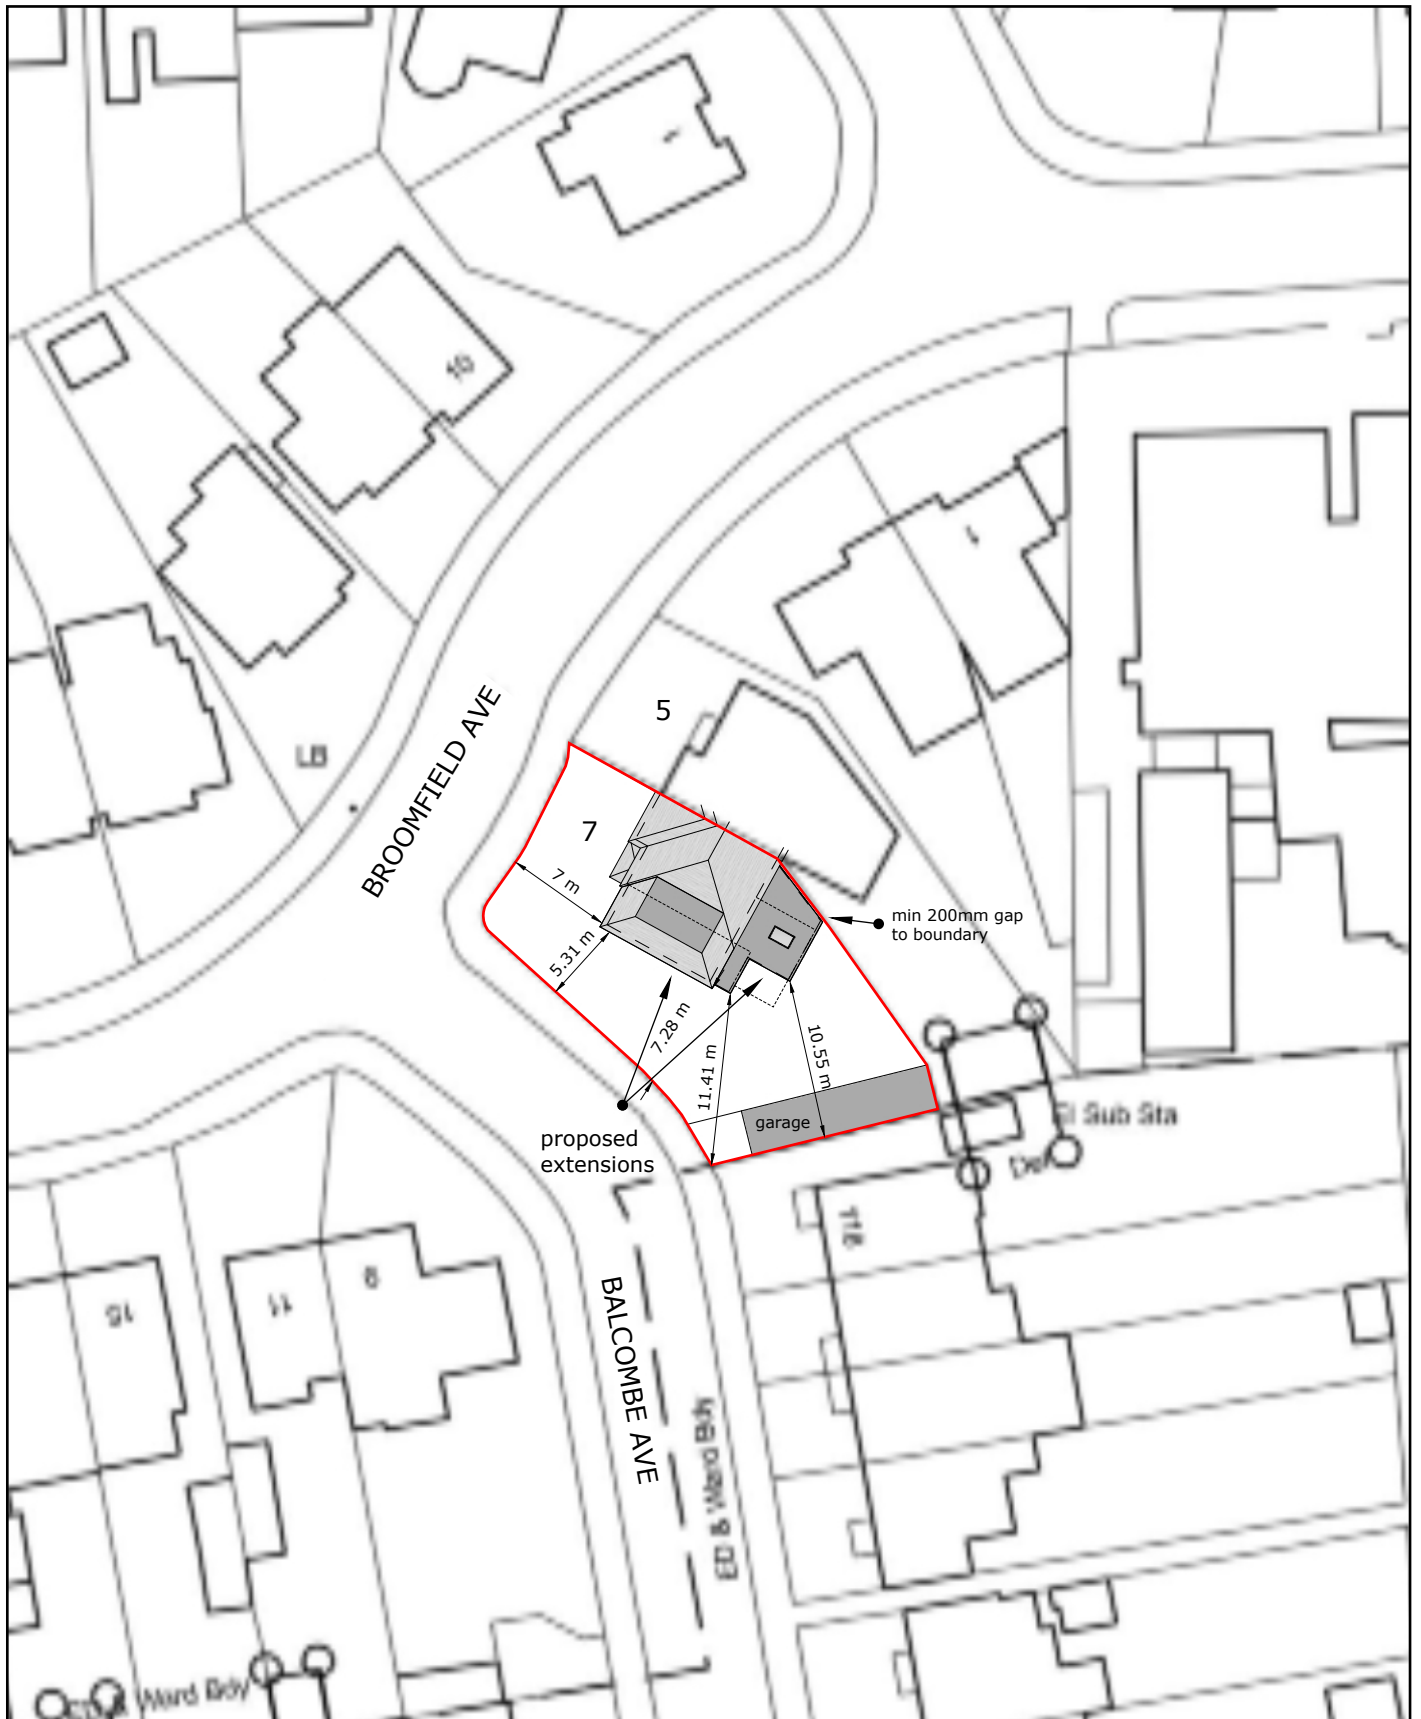


BLOCK PLAN 1:500 @ A4


7 Broomfield Avenue
Worthing
West Sussex
BN14 7RY

DRWG No: DS/MASTERS/04

01/09/2026

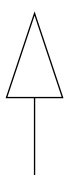

NORTH

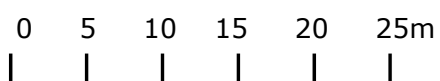

1:500 @A4