


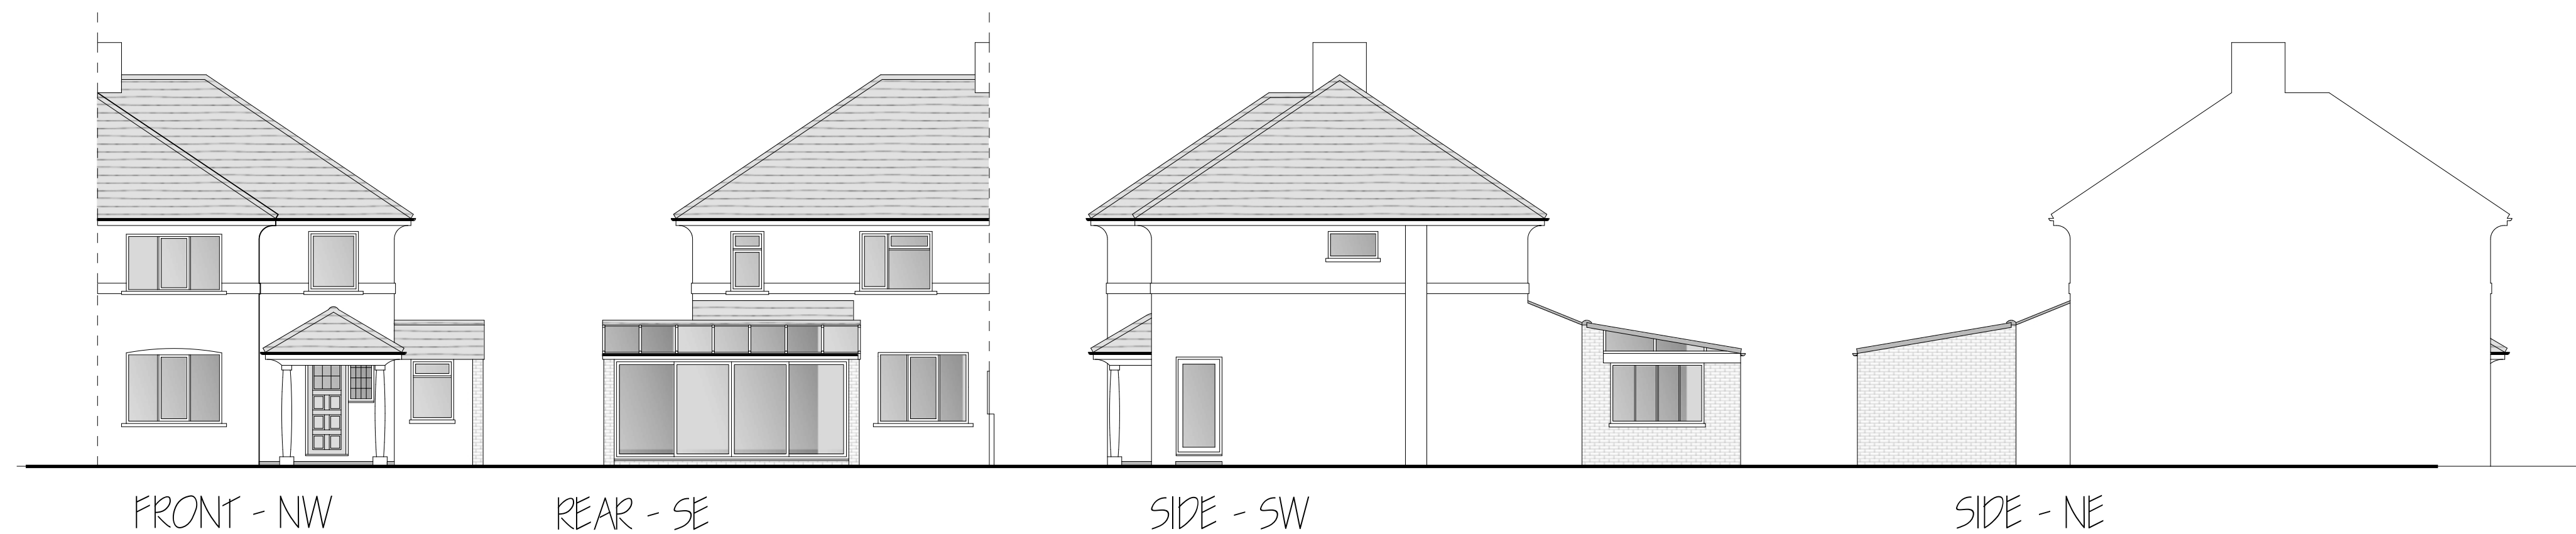


FRONT - NW


REAR - SE

SIDE - SW


SIDE - NE

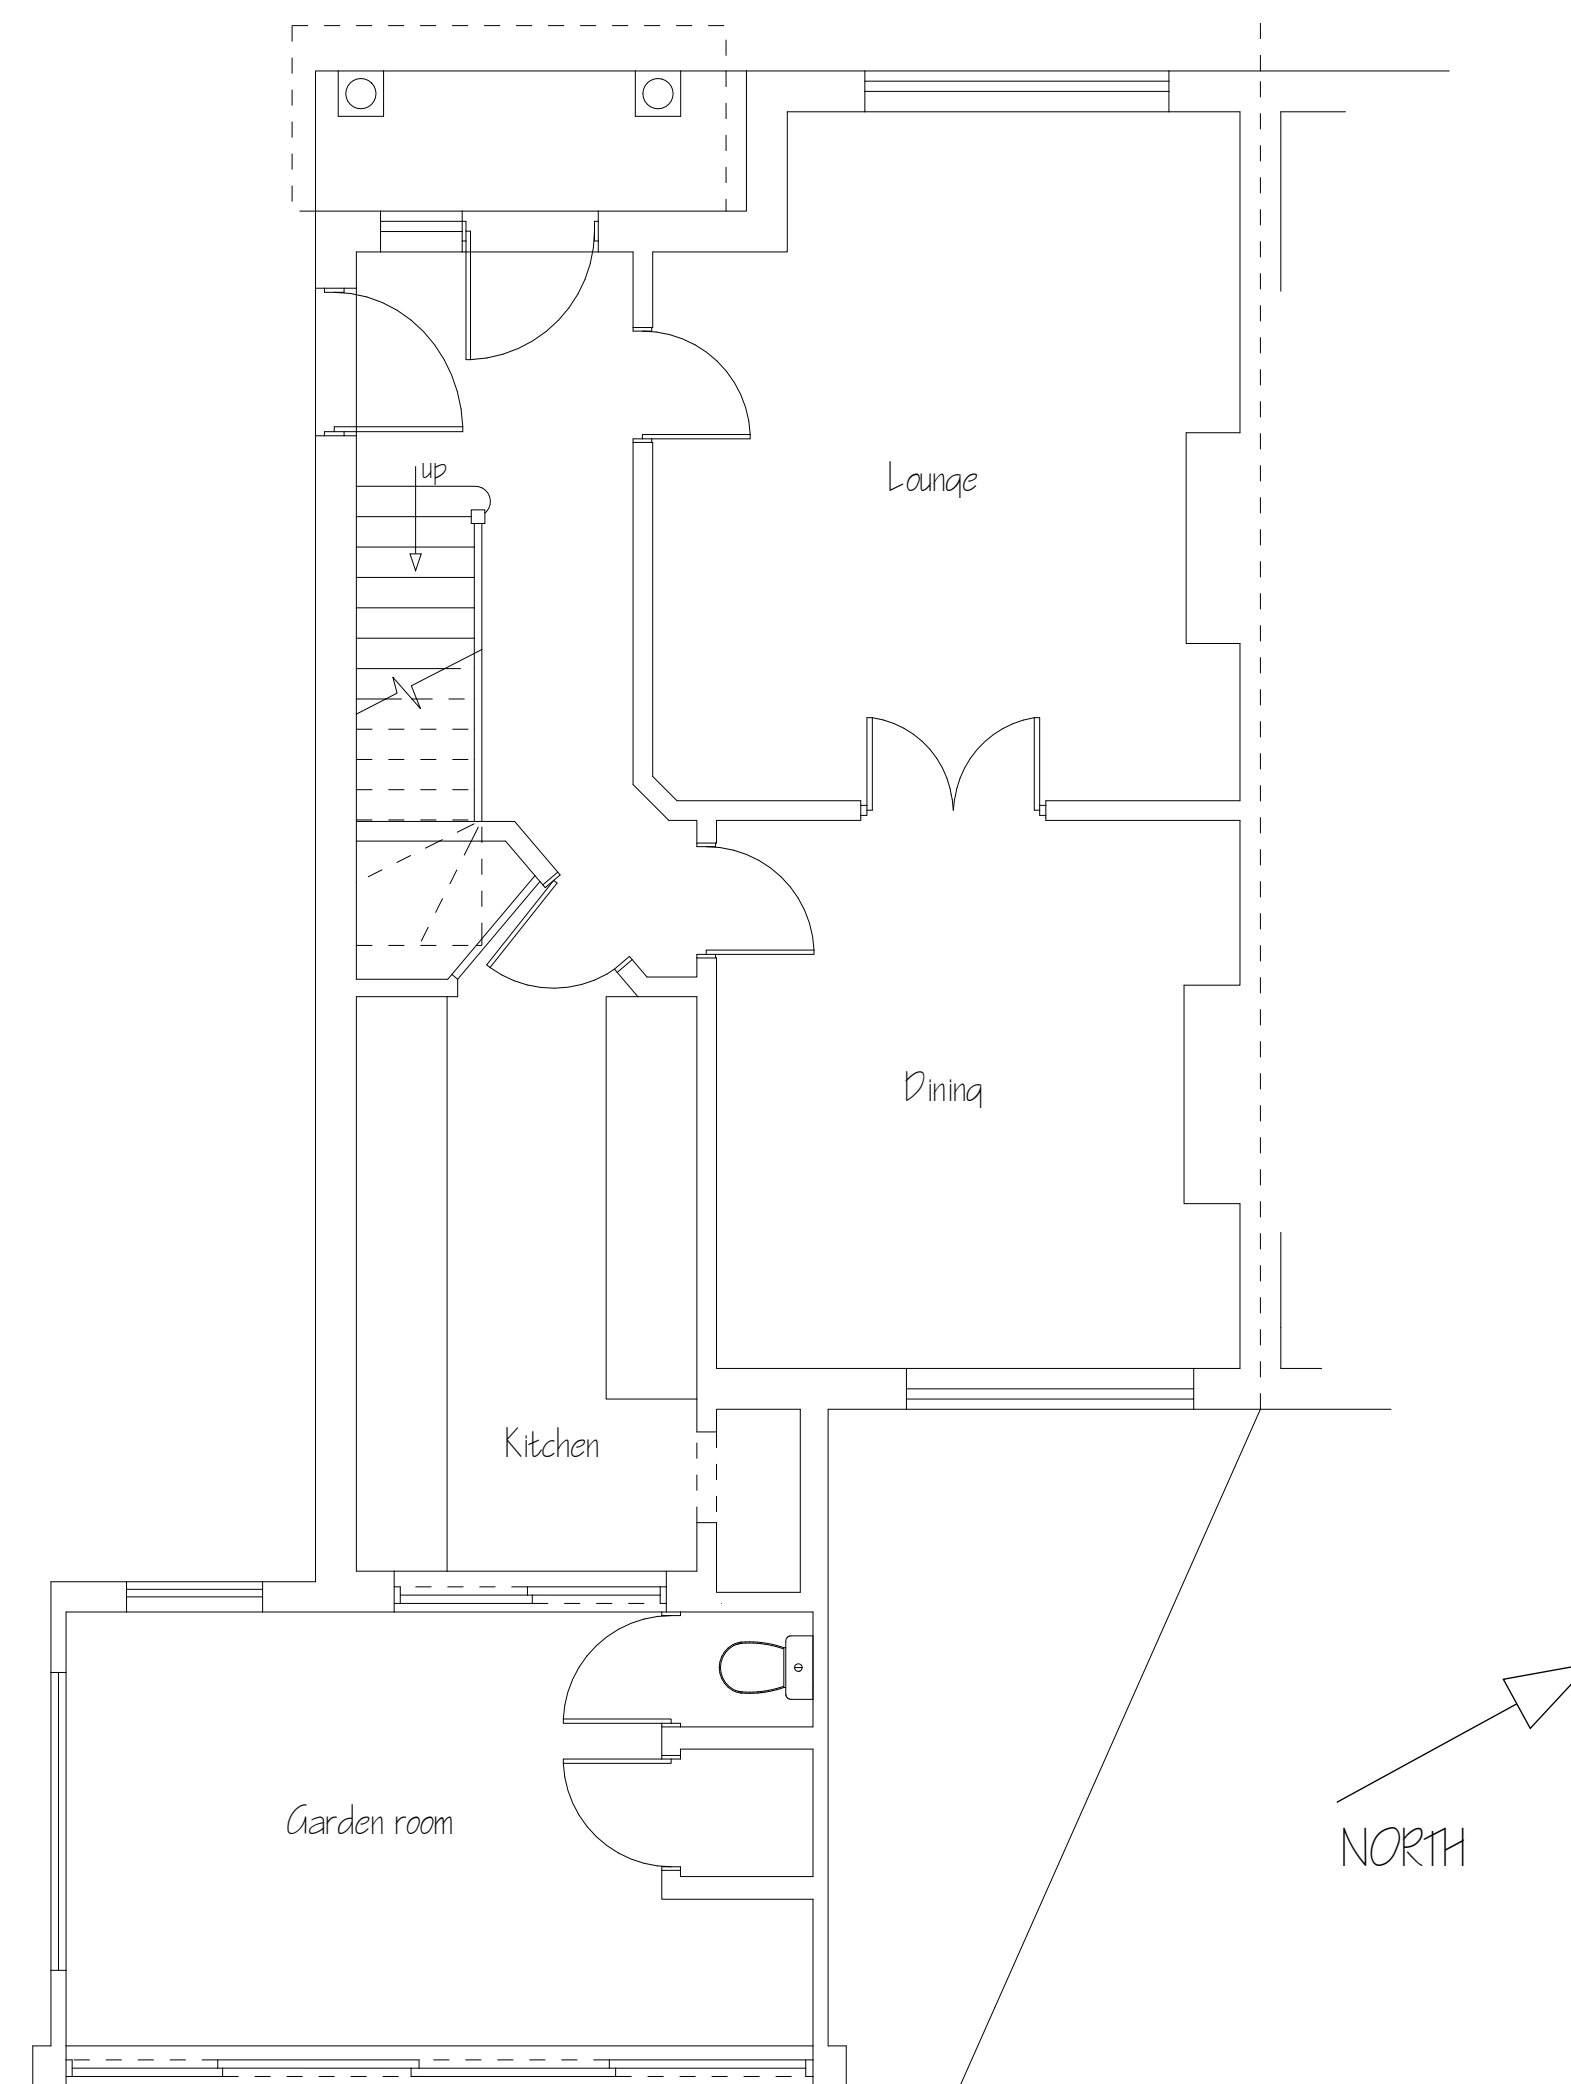

GROUND FLOOR

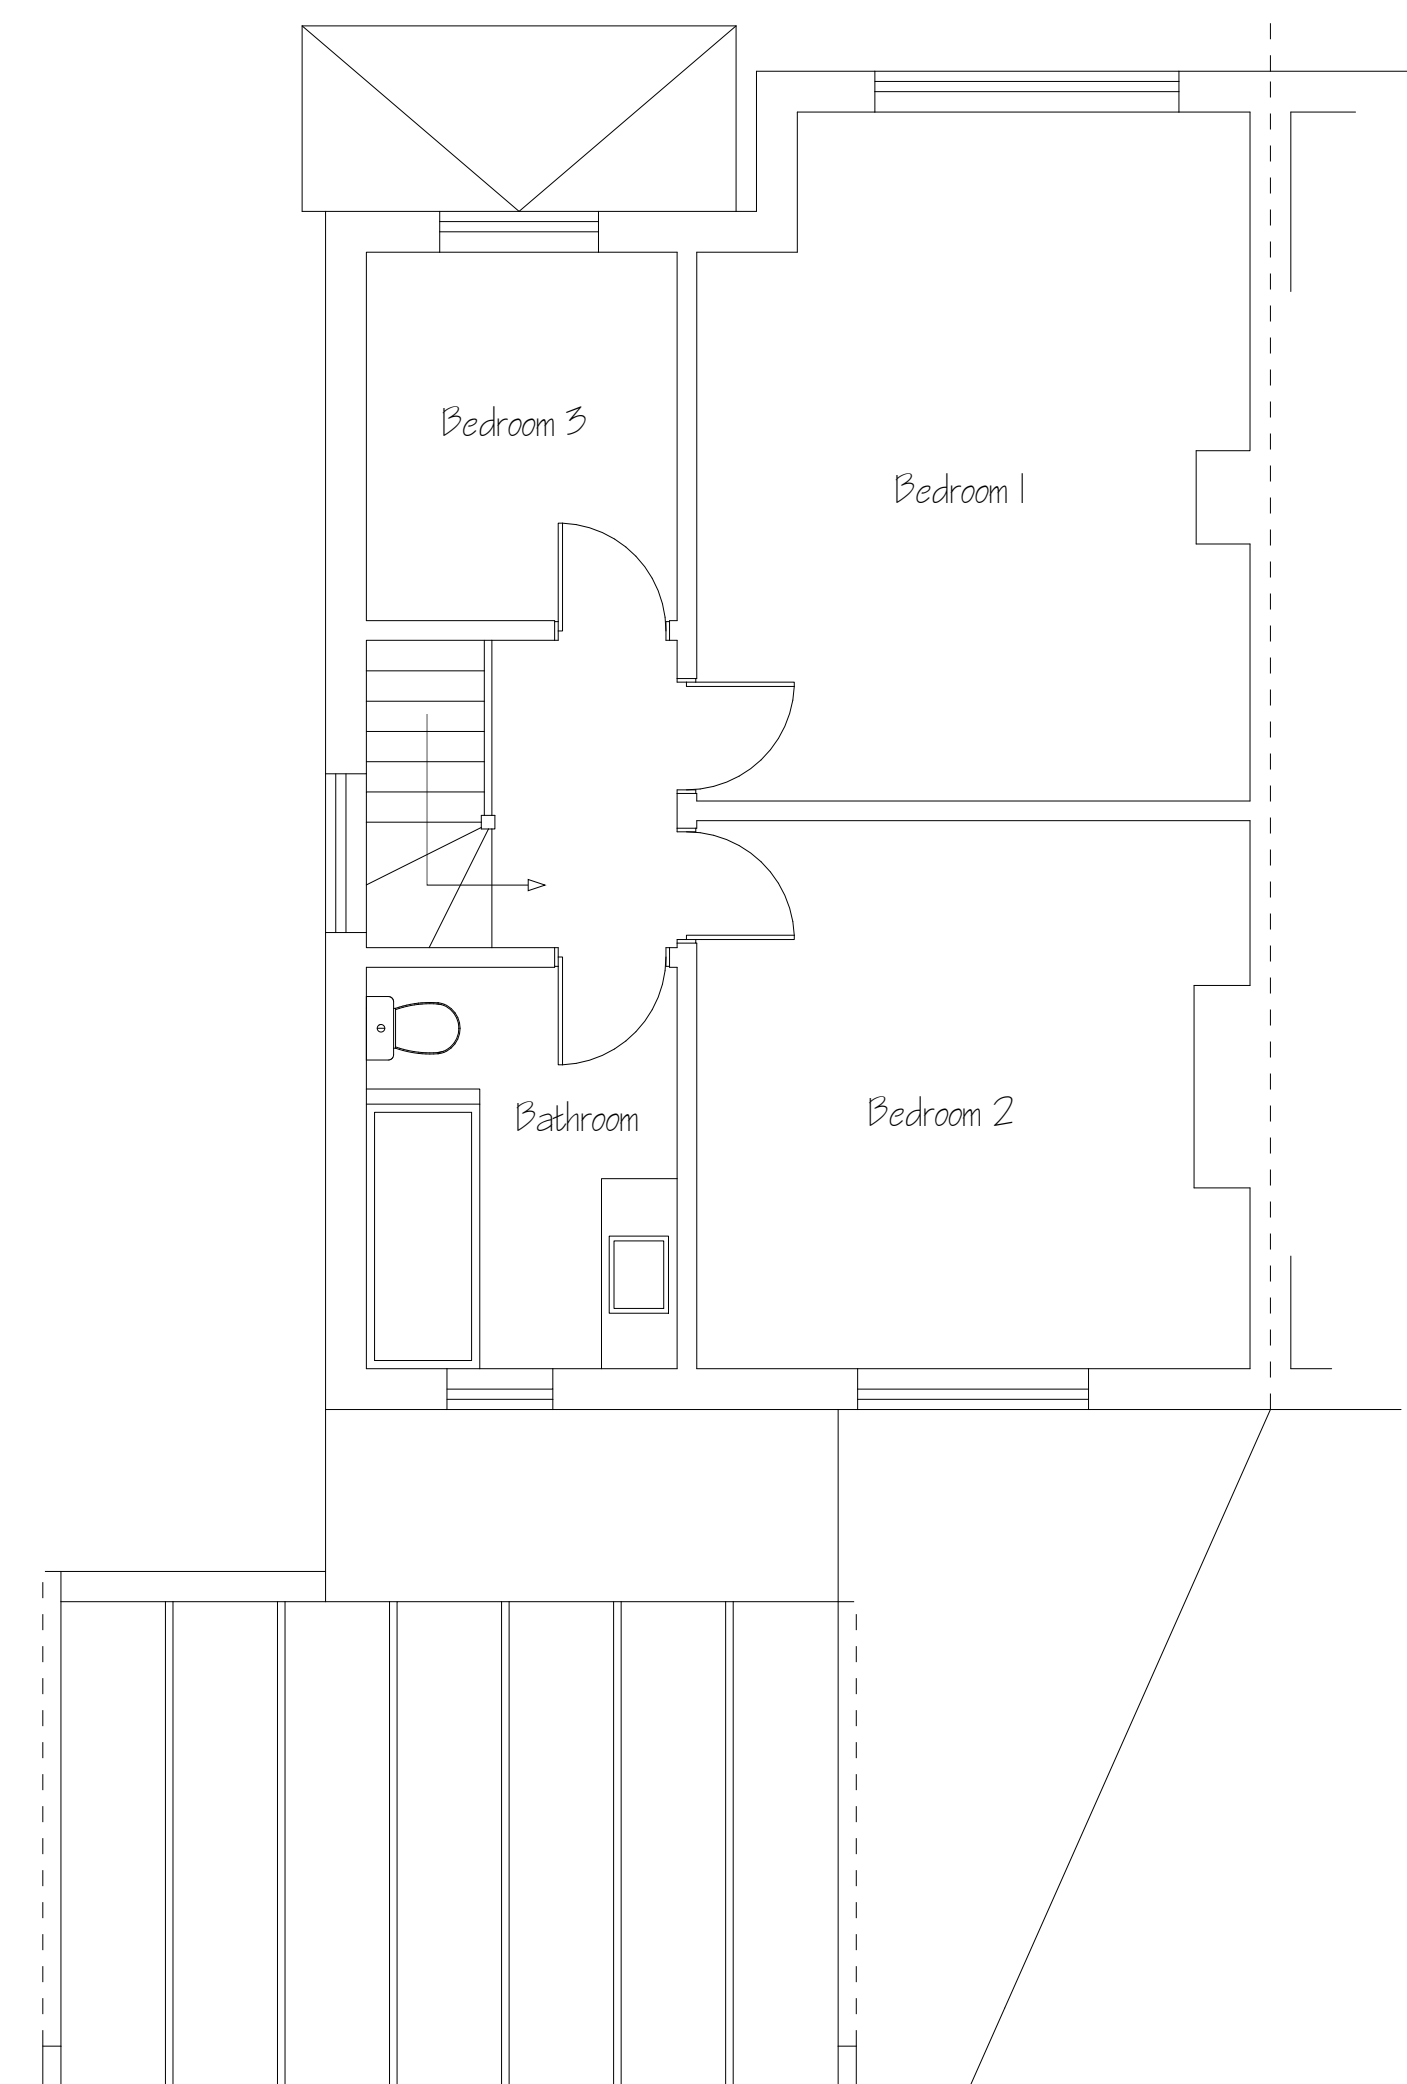

FIRST FLOOR

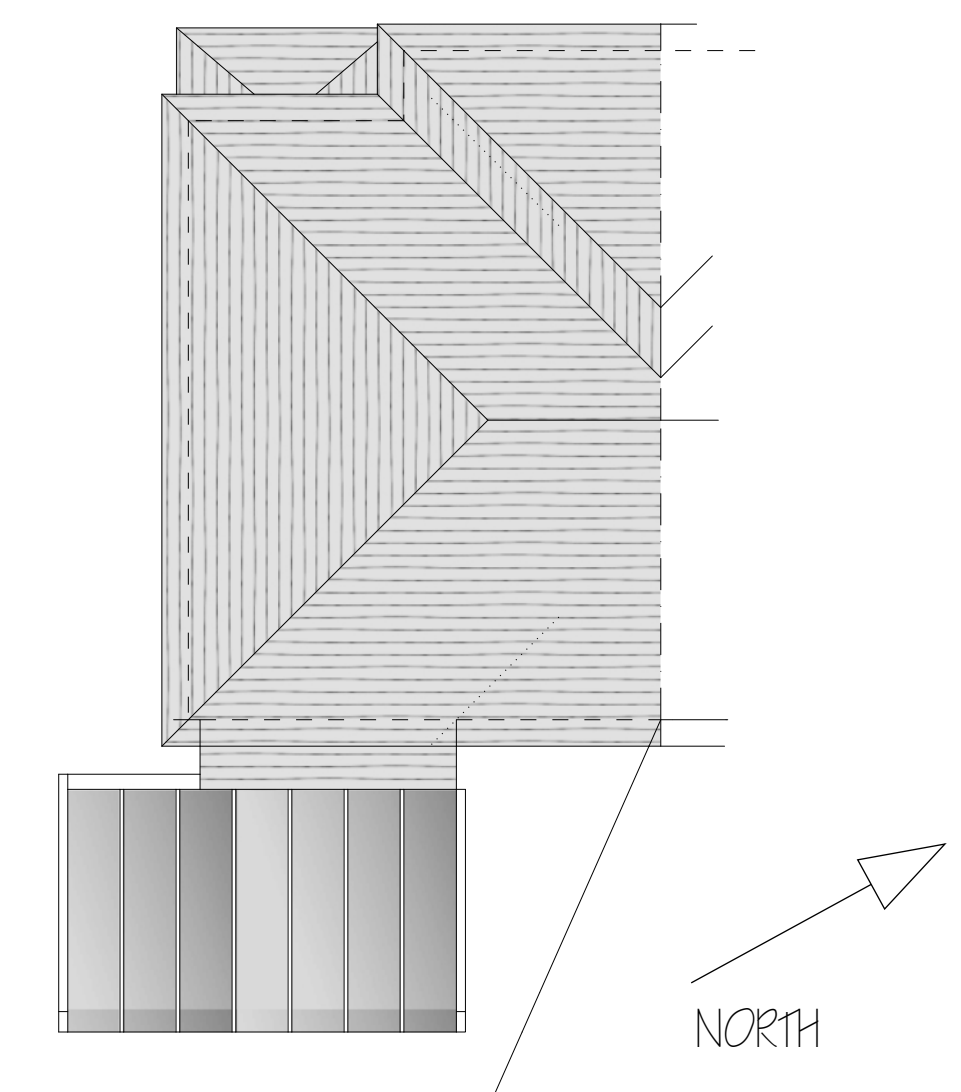

ROOF PLAN 1:100 @ A1