
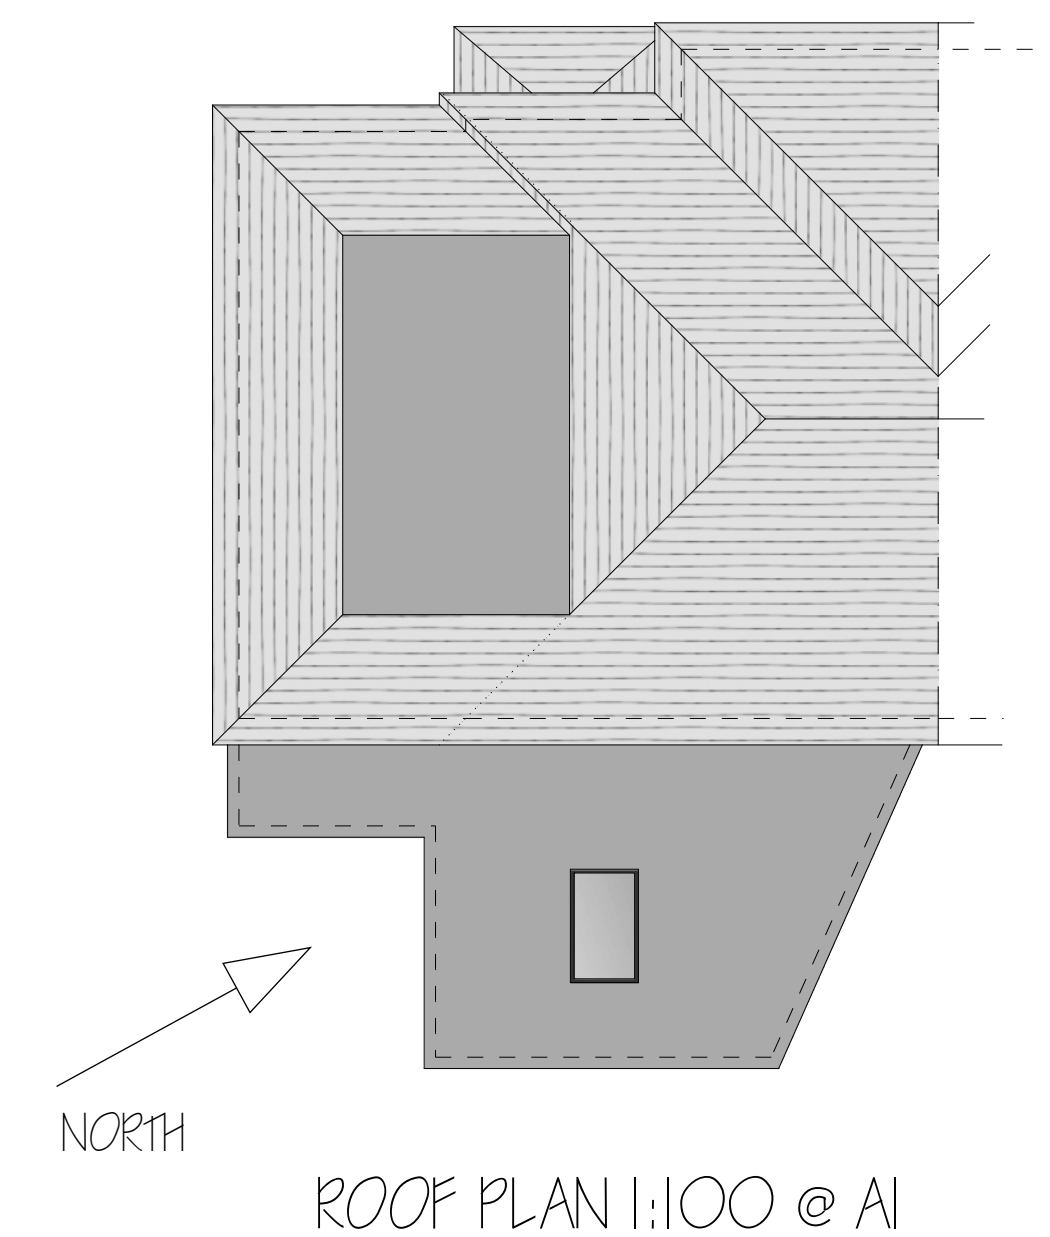
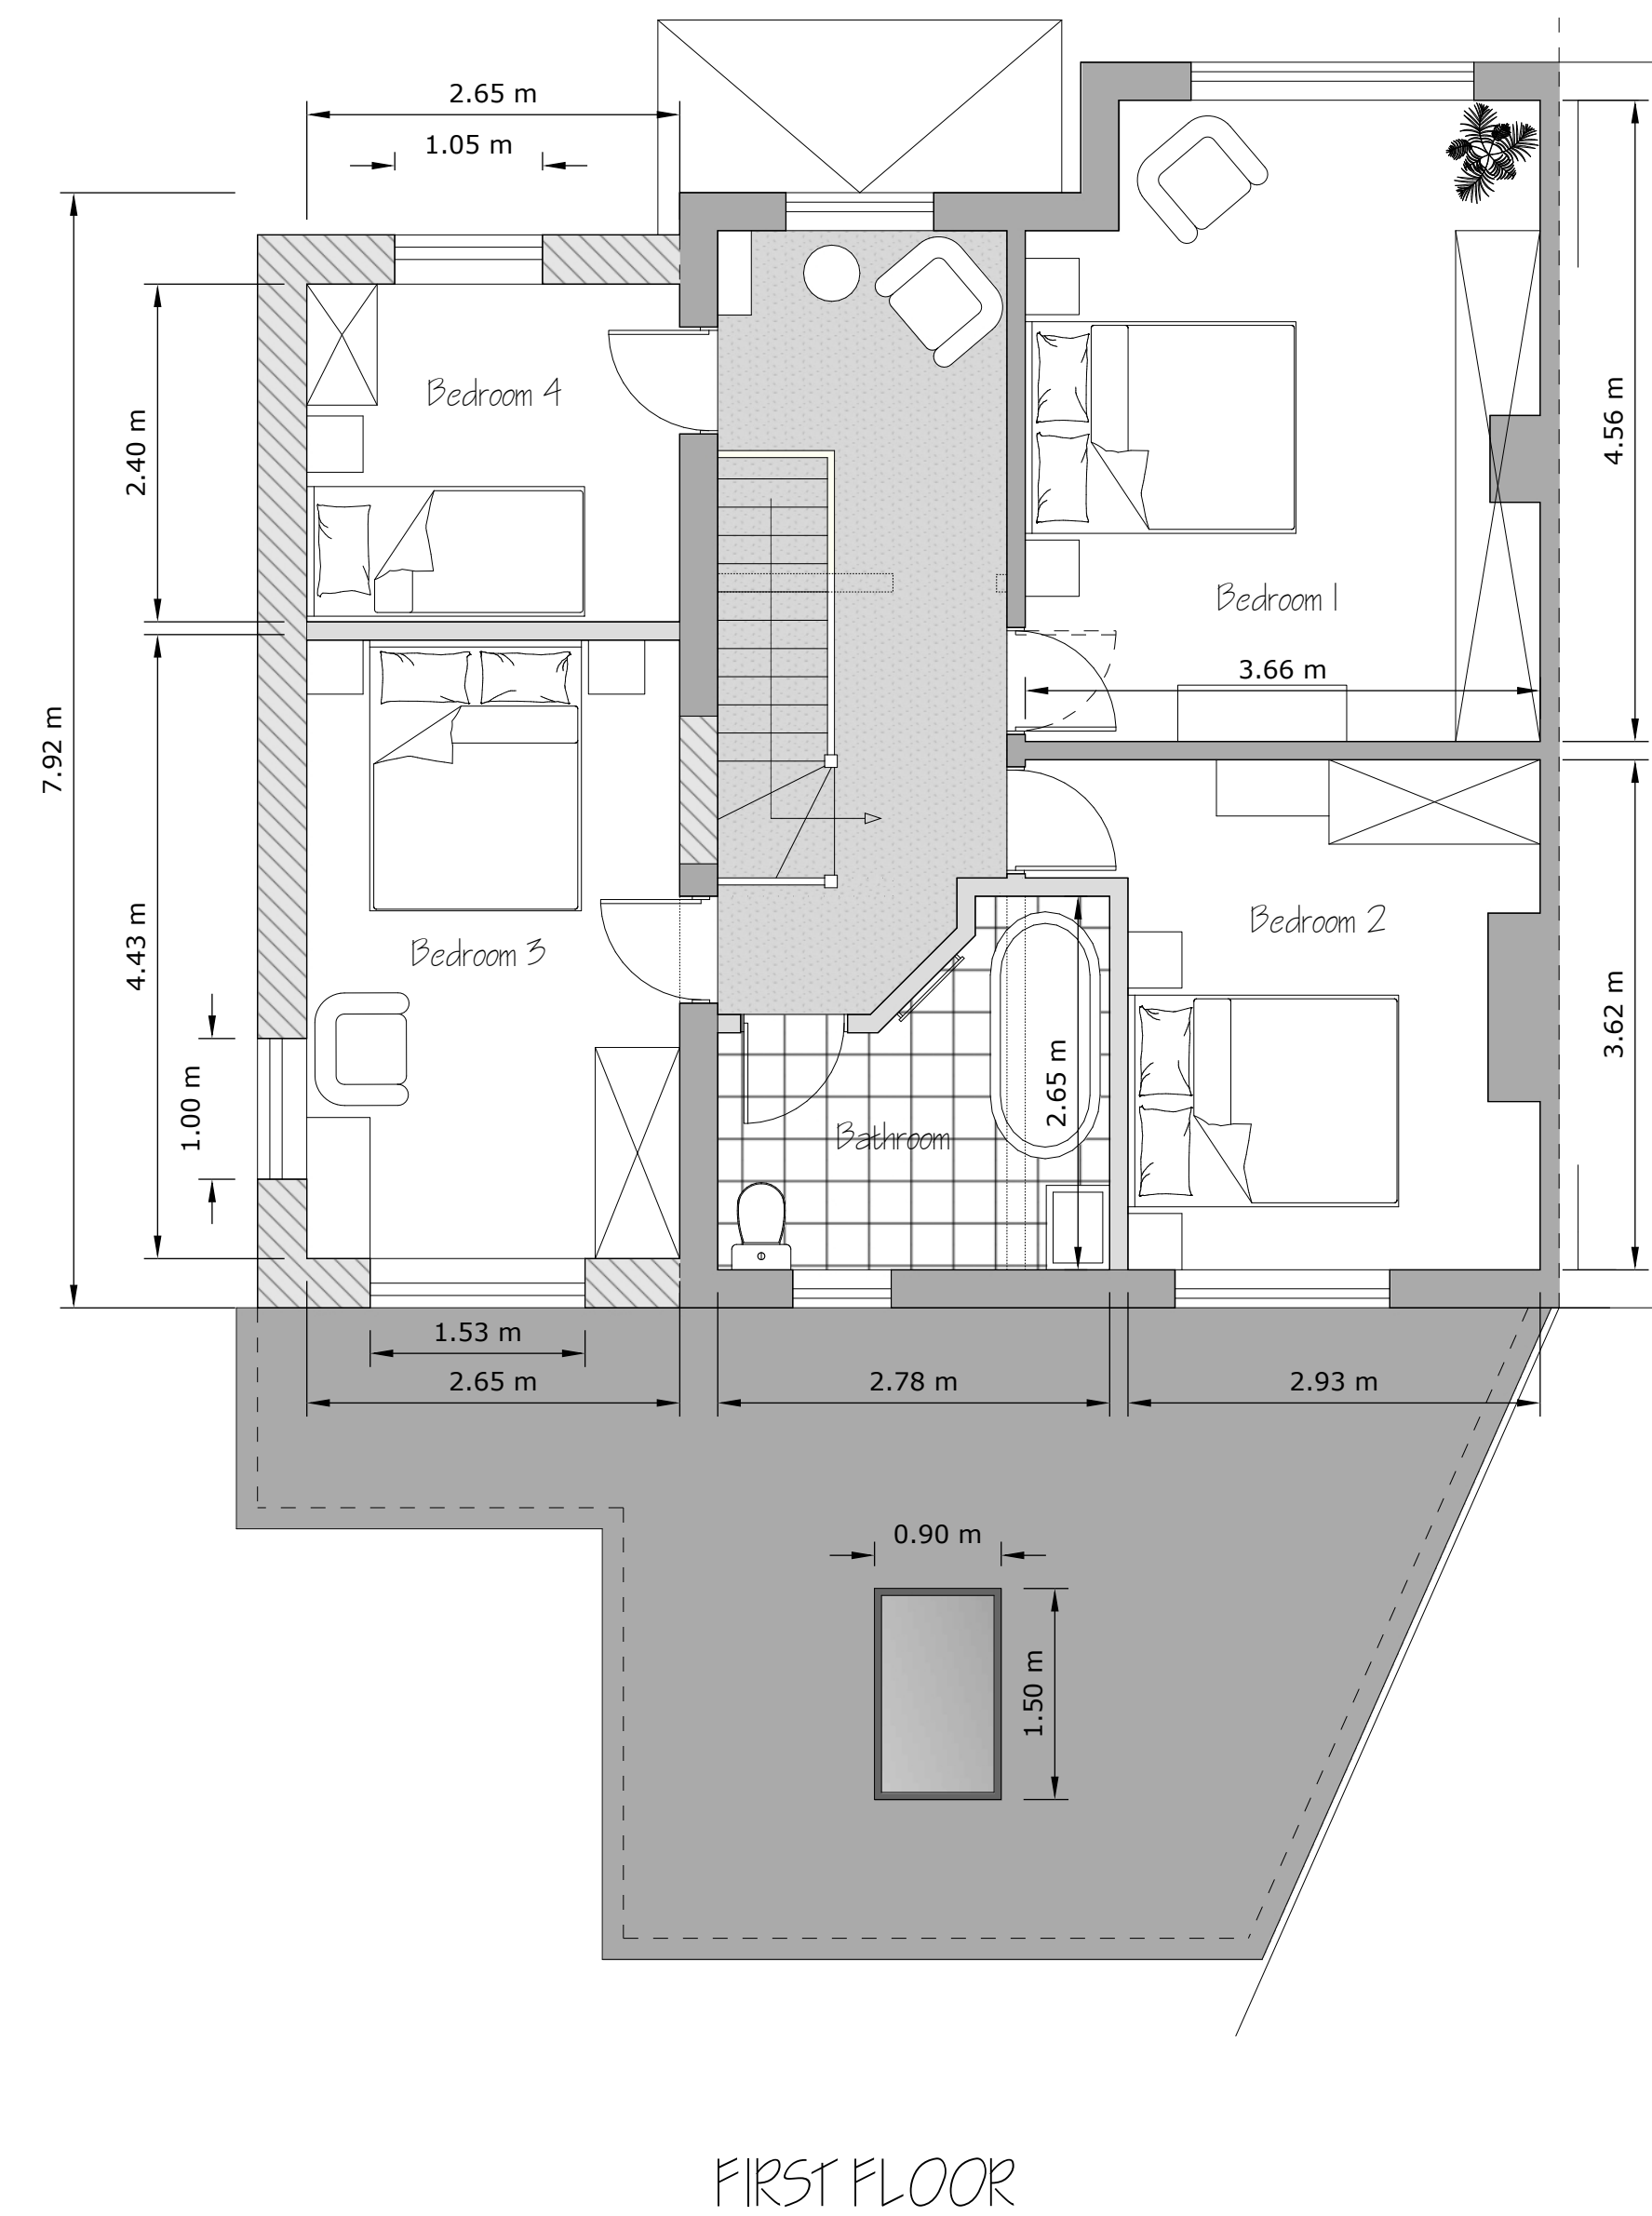
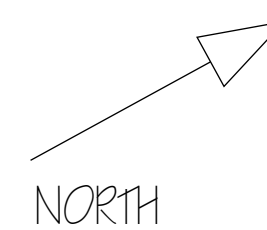
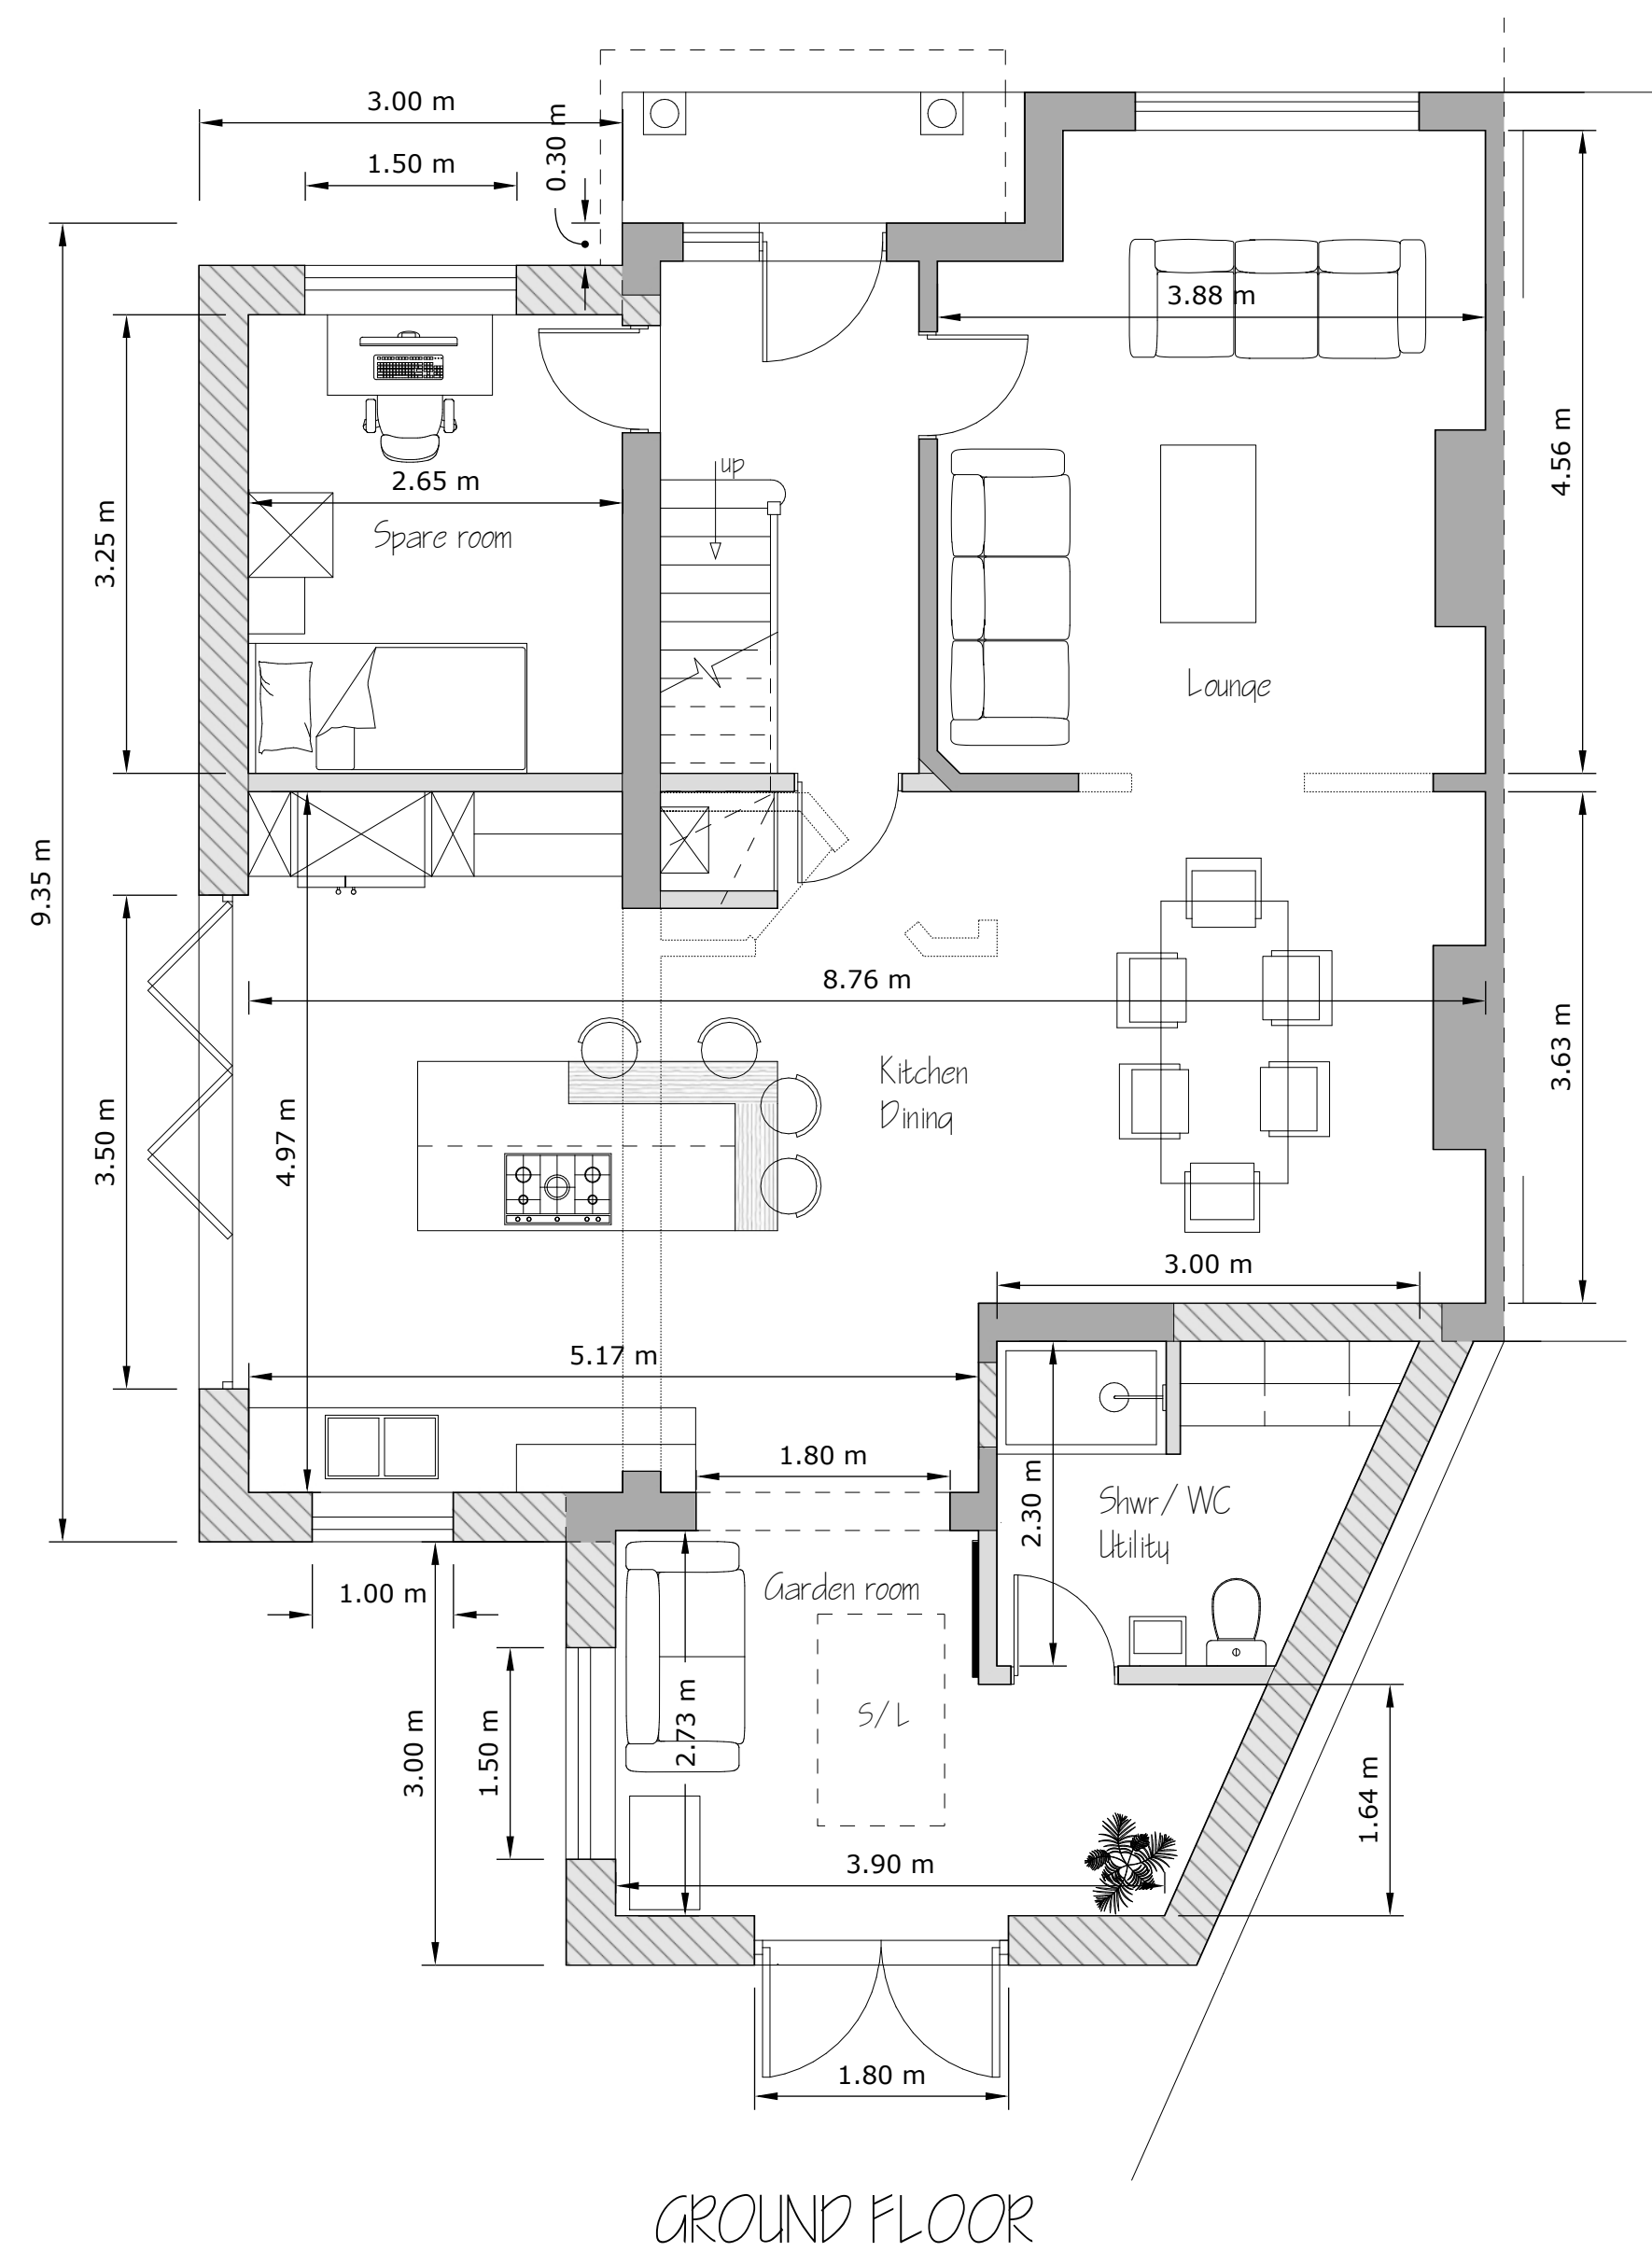


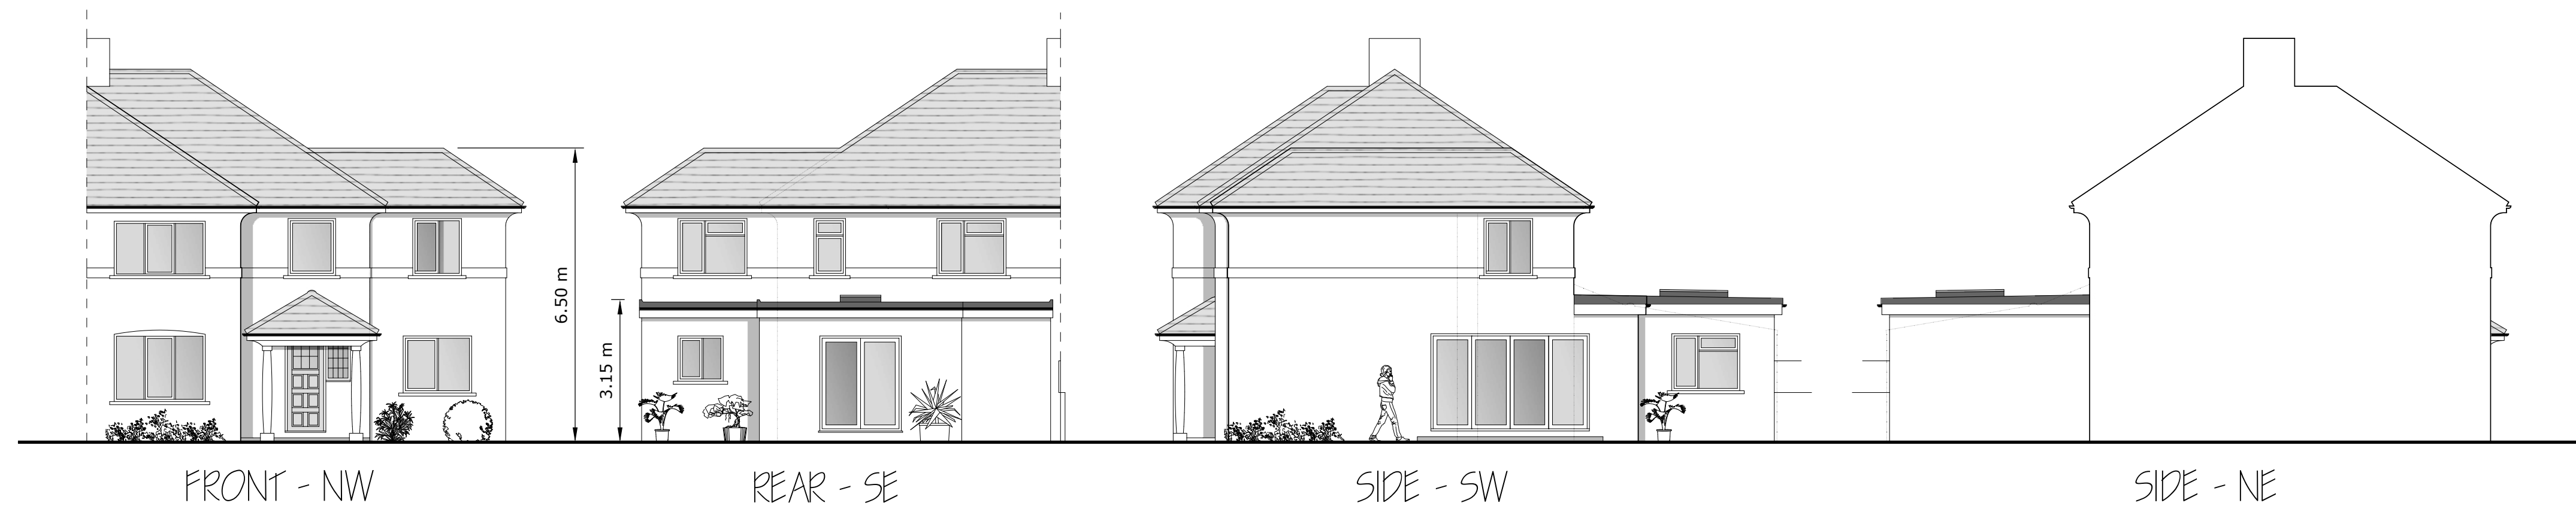

PROPOSED MATERIALS:
 Walls - white painted render
 Windows/ doors - white
 Rainwater goods - black
 Roof - tile to match existing