


Block Plan/Tree Plan

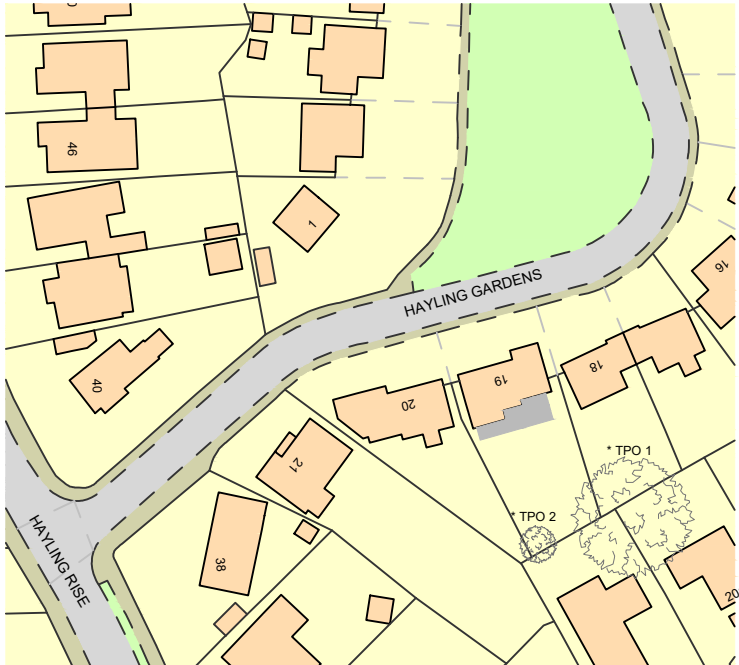

- * 1.TPO Tree approximately 20 Meters away from Proposed extension (20A Woodland Avenue)
- 2.TPO Tree approximately 18 Meters away from Proposed extension



0 10m 50m 100m
scale 1:1250



PROJECT 1479

DRAWING NO. P-100

SCALE 1:1250 A4

29th

E

ADDRESS No.19
Hayling Gardens
BN13 3AJ

DRAWING TITLE
Block Plan/Tree Plan

DRAWN BY
CRE8TIVE LINES - ROZ NOWAK

June 2026

E: Cre8tivelines@outlook.com M:07500181917
22A Woodland Avenue, Worthing, BN13 3AF

THESE DRAWINGS ARE FOR PLANNING PERMISSION ONLY.
ALL MEASUREMENTS TO BE TAKEN ON SITE FOR BUILDING
WORKS.