Key:

- Heras Fencing
- Locakable roller-gate site entrance
- Neighbouring properties/ boundaries of site
- Scaffold zone perimeter (1m wide, 5 scaffold boards)

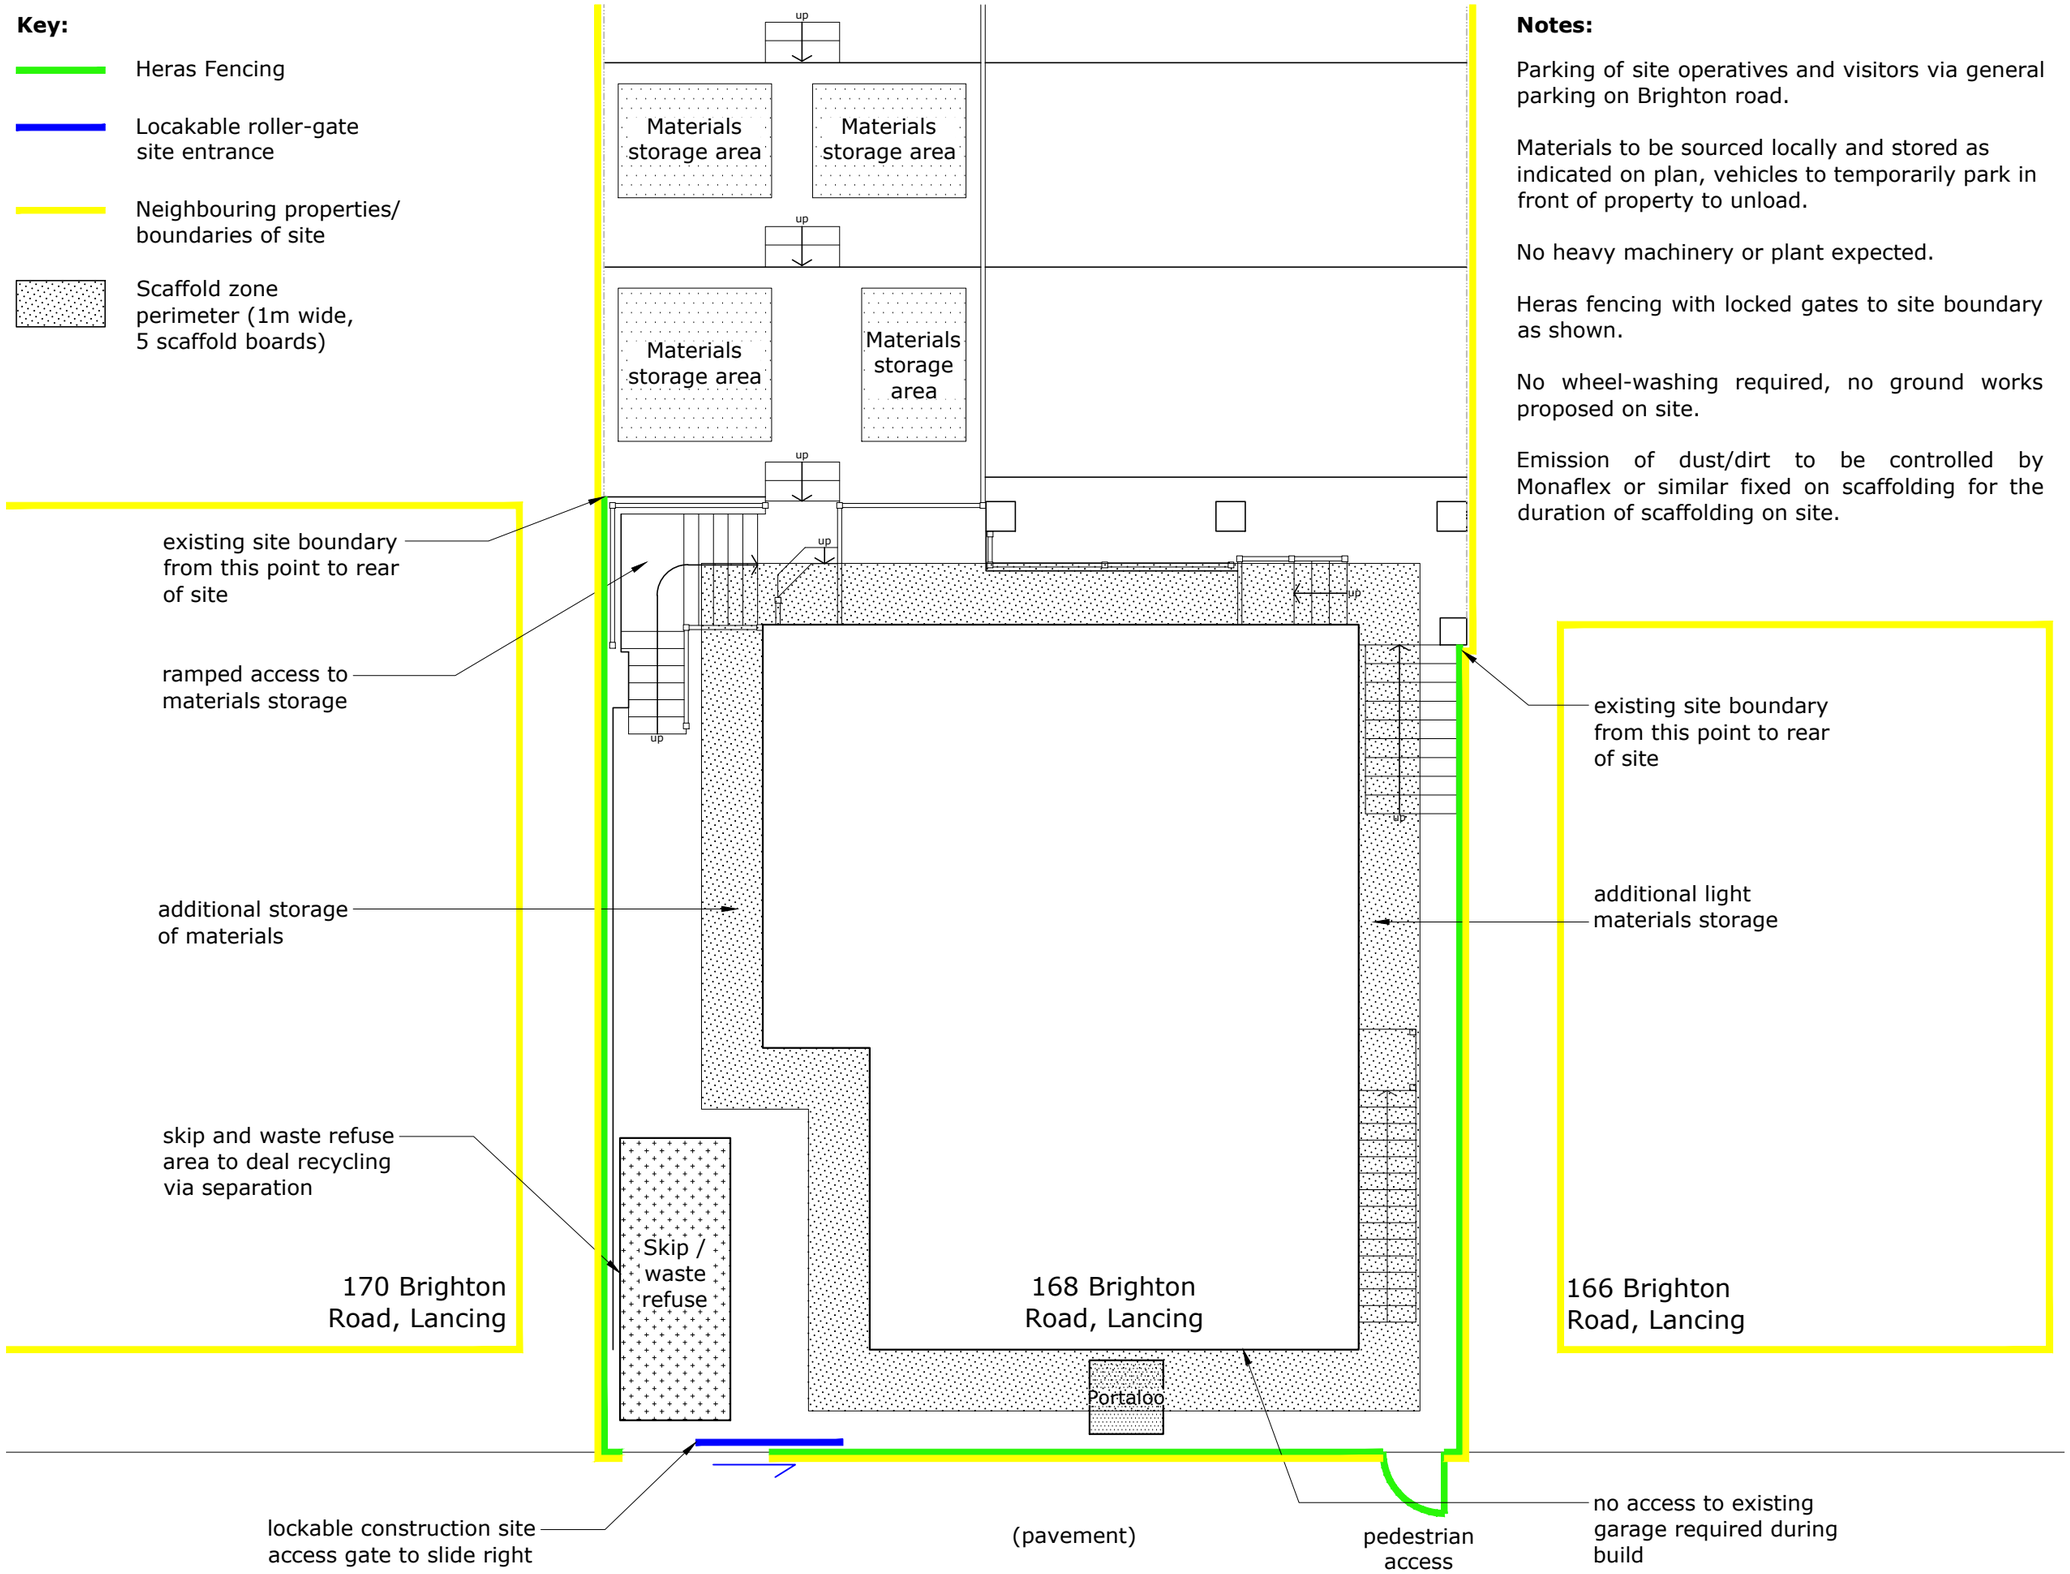

Notes:

Parking of site operatives and visitors via general parking on Brighton road.

Materials to be sourced locally and stored as indicated on plan, vehicles to temporarily park in front of property to unload.

No heavy machinery or plant expected.

Heras fencing with locked gates to site boundary as shown.

No wheel-washing required, no ground works proposed on site.

Emission of dust/dirt to be controlled by Monaflex or similar fixed on scaffolding for the duration of scaffolding on site.

darby architectural
www.darby-archi.com
hello@darby-archi.com

84 Westbourne Street
Hove
East Sussex
BN3 5FA
01273 884923

Company Number
11680982

VAT Number
343569580

connect with us

North Point

Denotes the orientation of the above Location or Block Plan above

Hazard Symbol

Particular attention to be paid where this symbol is placed on drawing

Rev:	Description:	By:	Date:

Stage: CEMP

Client: Mr Adrian Crickmer

Site/Project: 168 Brighton Road Lancing West Sussex BN15 8LL

Drawing Title: Site set-up

Scale:	Paper Size:	Drawn:	Checked:
In DWG	A1	A Walton	C Darby
Project No:	**Drawing No:**	**Revision:**	**Date:**
0336	CMP.01		16.06.2022

© Darby Architectural Limited 2022