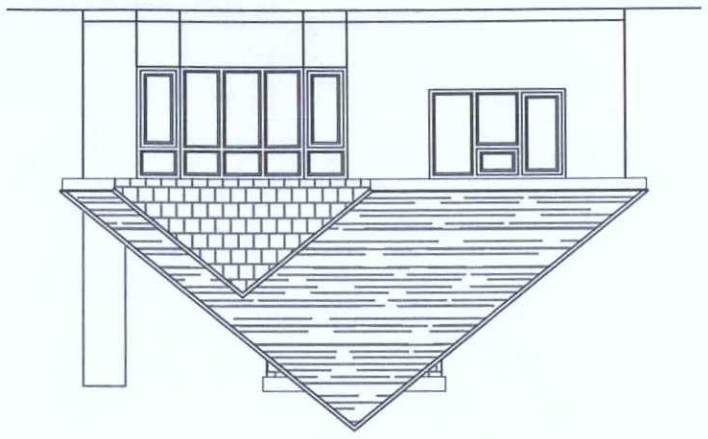

Existing Front Elevation

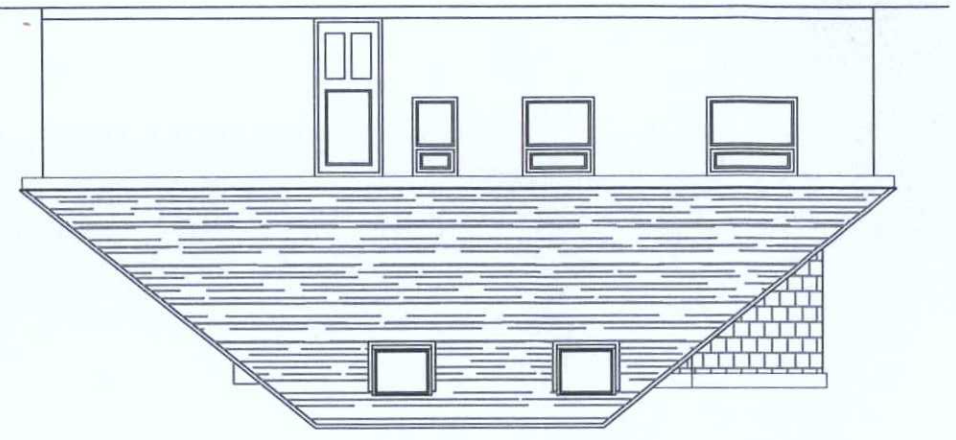

Existing Side Elevation

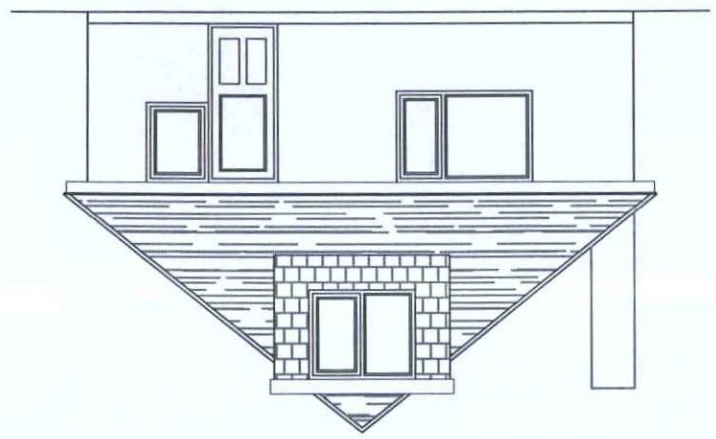

Existing Rear Elevation

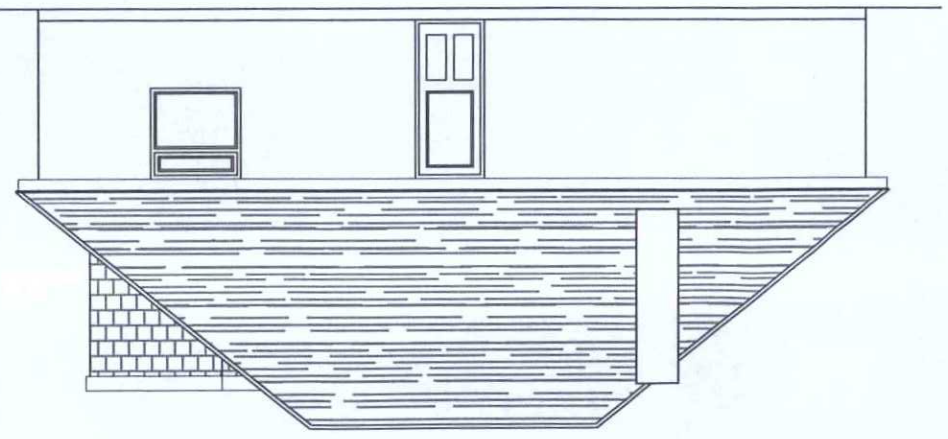

Existing Side Elevation



Project:
285 Old Shoreham Road
Southwick

Drawing:
Existing Elevations

Date: 08/07/15	Job No: 15/064
Scale: 1:100	Drwg No: 002
Revision: –	Drawn by: SCC

Western Building Consultants Ltd
Western House, 2 Rush Hill
Bath BA2 2QH
Tel: 01225 789307
Fax: 01225 480727

Responsibility is not accepted for errors made by others scaling from this drawing. All discrepancies should be reported to Western Building Consultants

Copyright: 2010 Western Building Consultants. This document and the design are the copyright of Western Building Consultants. This drawing is not to be used or copied without written authorised consent

ADUR & WORTHING
PLANNING SERVICES
PLAN AWDM/ 1044/15
DATE 22 SEP 2015
VALID