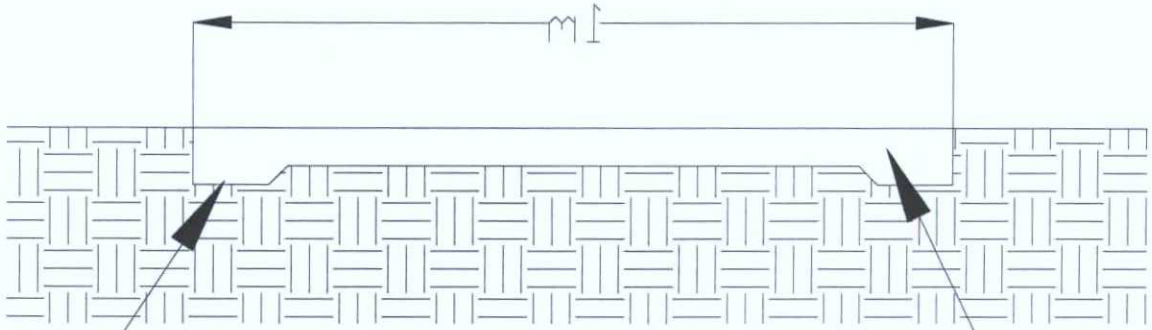

Porus polyurethane bound rubber granulate making up the 1m wide running track, 50mm thick with 75mm thickness at edges.

Geo-textile membrane to sides and base of the polyurethane material

ADUR & WORTHING
PLANNING SERVICES

PLAN	AWDM/1788/17
DATE VALID	15 NOV 2017

All dimensions to be checked on site before work commences.

west sussex county council

Buckingham Park
Primary School
Running Track
Cross Section

Quick name Buckham.MS	Property ref 463	DfES No. 2107	
Property & Asset Records 1st Floor, The Grange, Tower Street Chichester, West Sussex, PO19 1RE Tel: 03302222016	Drawing number BPS/RT/CS/TF	Date 31/08/17	Maint. area 11
CAD filename 00463_Buckham.MS	Sheet 1/1	Edition 1st	Scale 1:10@A4