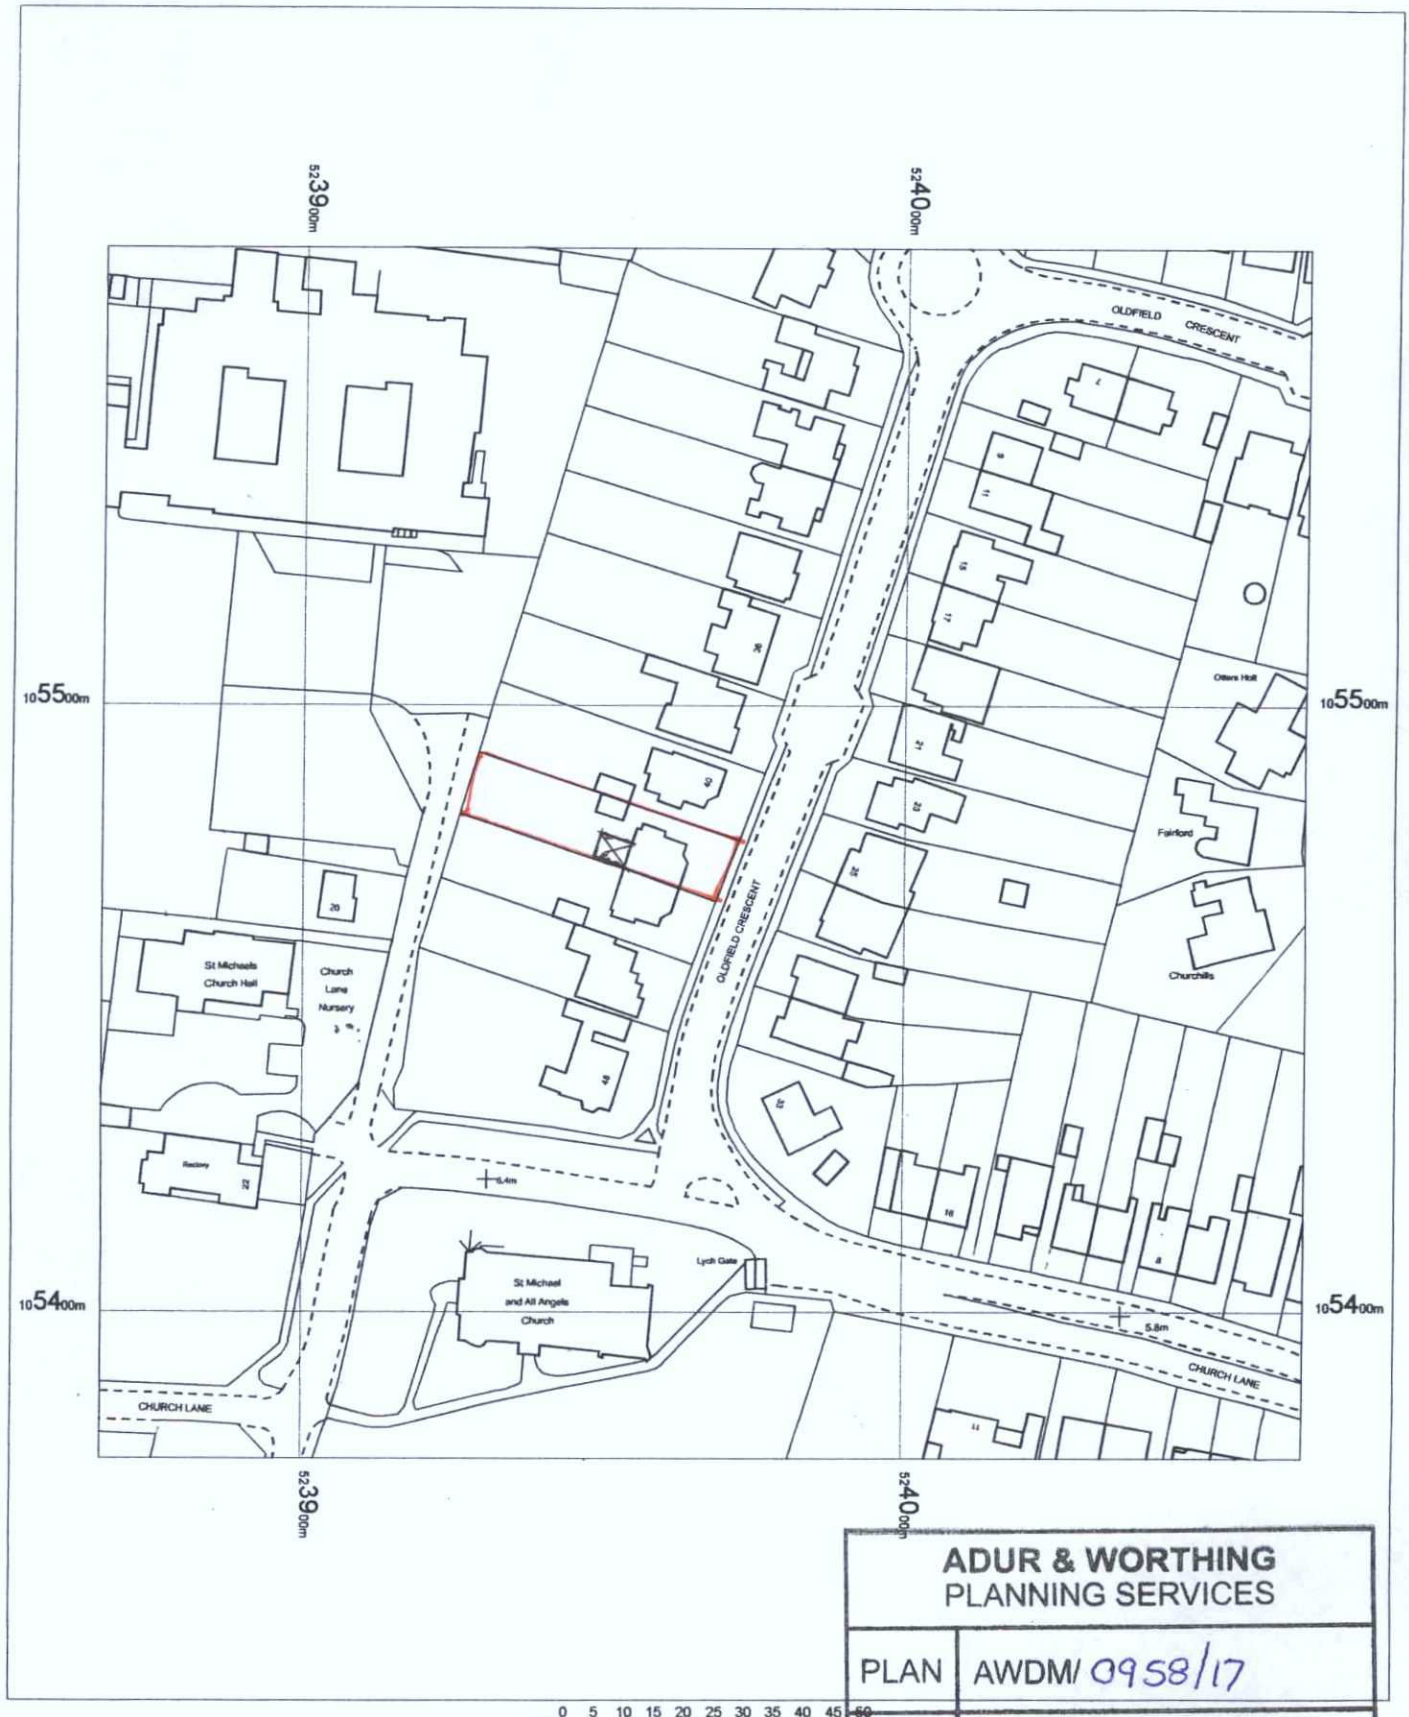

ADUR & WORTHING
PLANNING SERVICES

PLAN	AWDM/0958/17
DATE VALID	21 JUN 2017

OS MasterMap 1250/2500/10000 scale
05 June 2017, ID: BW1-00629155
www.blackwellmapping.co.uk

1:1250 scale print at A4, Centre: 523966 E, 105476 N

©Crown Copyright and database rights. OS 100019980

OS Data

BLACKWELL'S
www.blackwellmapping.co.uk
TEL: 0113 245 2623
maps.leeds@blackwell.co.uk