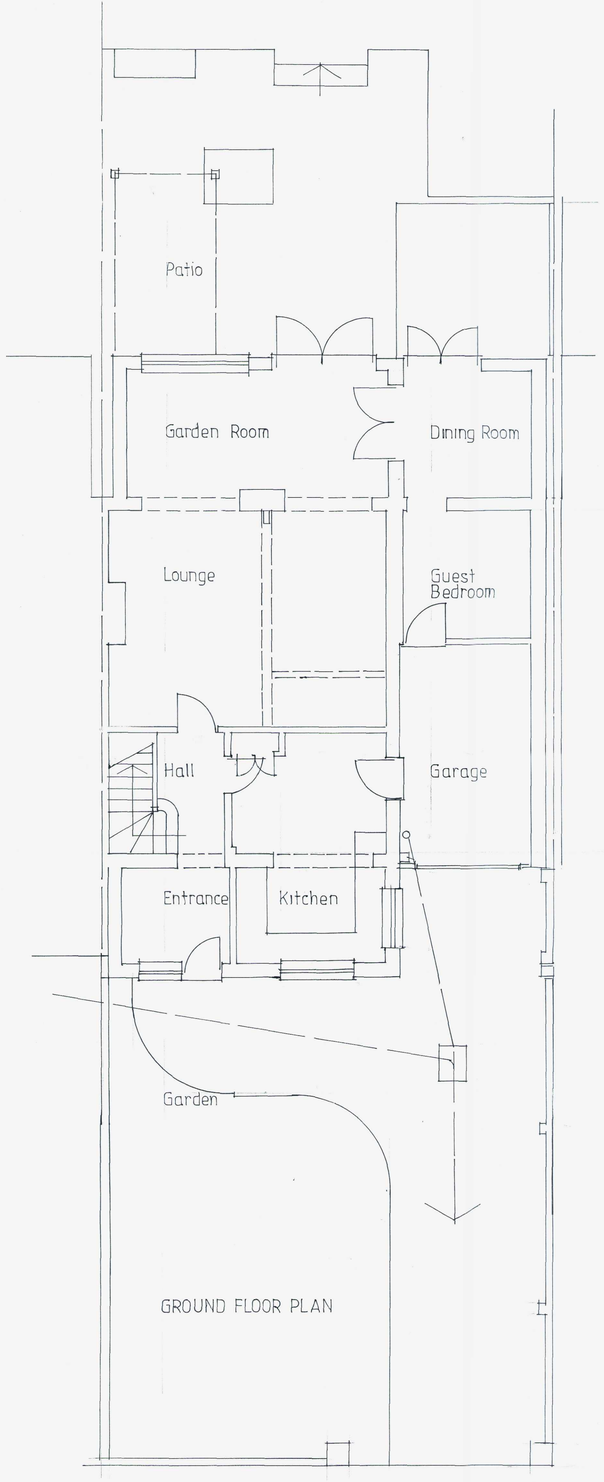

GROUND FLOOR PLAN

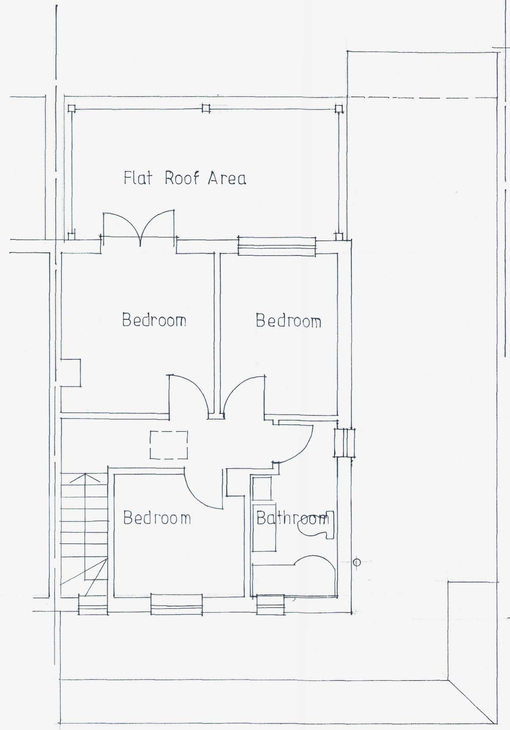

FIRST FLOOR PLAN



SOUTH ELEVATION

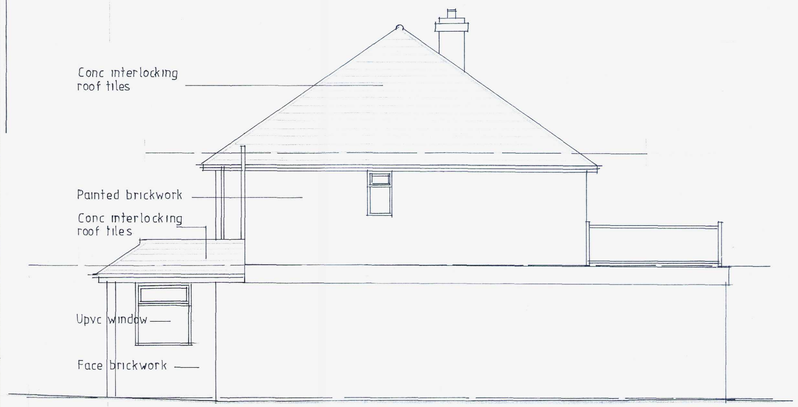

WEST ELEVATION

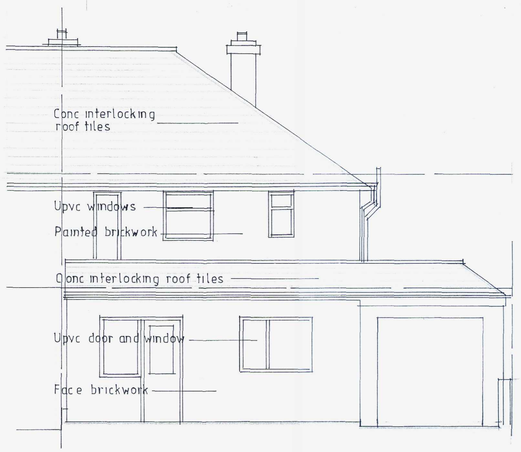

NORTH ELEVATION



PAPER SIZE A1



SCALE BAR

Do not scale this drawing for construction purposes.
Architect to be informed of all discrepancies in dimensions.
© This drawing is copyright.

Revisions

Rev.	Date	Description	By

ADUR & WORTHING
PLANNING SERVICES
PLAN AWDM/ 0748/17
DATE VALID 16 JUN 2017

SUSSEX LOFTS LTD
TELEPHONE: 07500 947 240

Job Title
120 HARBOUR WAY
SHOREHAM BEACH
WEST SUSSEX.

Scale	Drawn	Checked	Date
1:50			OCT 2016

Drawing Title
EXISTING PLANS AND ELEVATIONS

Job No.	Drawing No.	Revision
	D1	

Paper Size A1