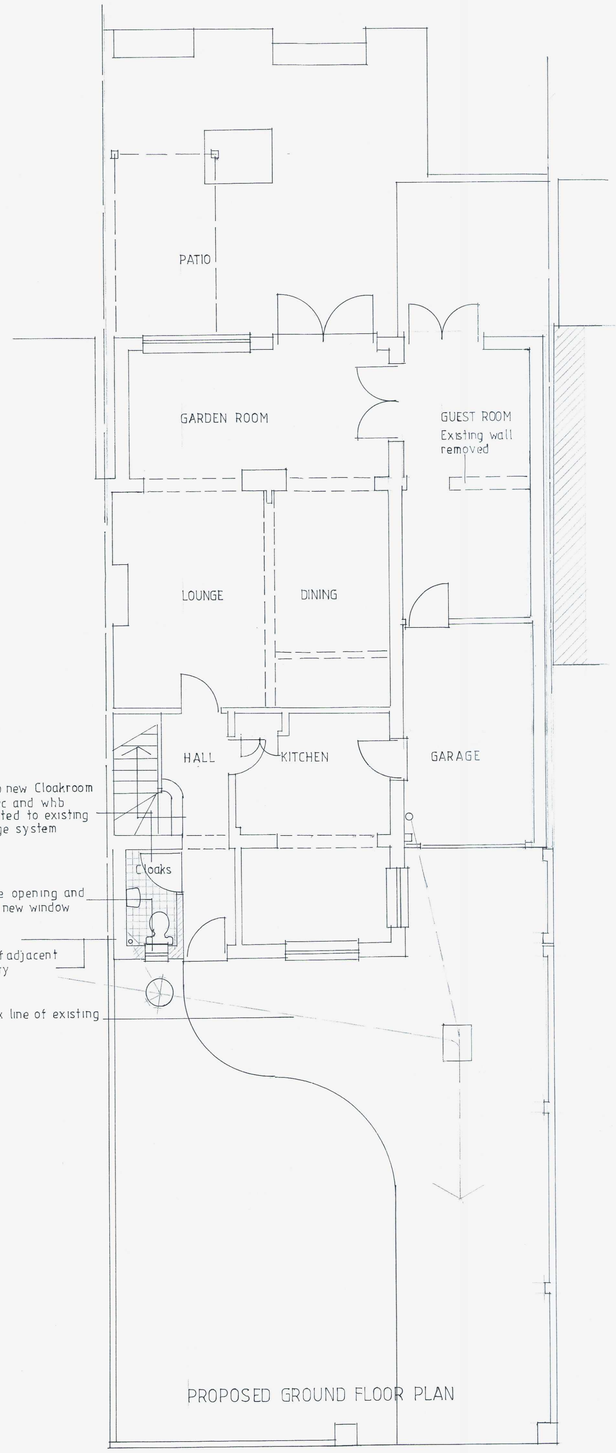

PROPOSED GROUND FLOOR PLAN

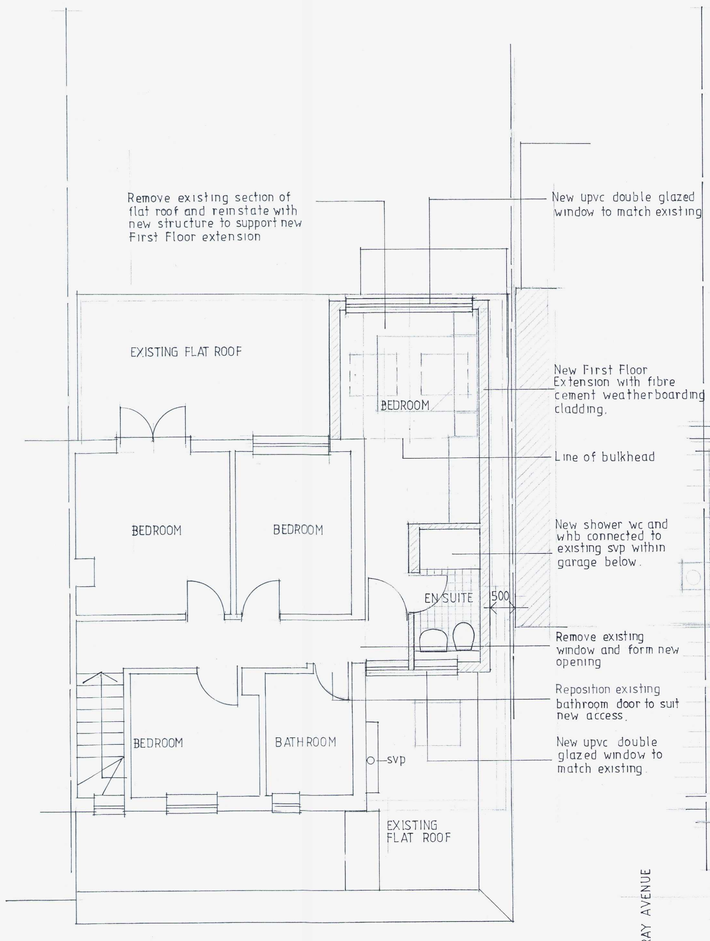

PROPOSED FIRST FLOOR PLAN

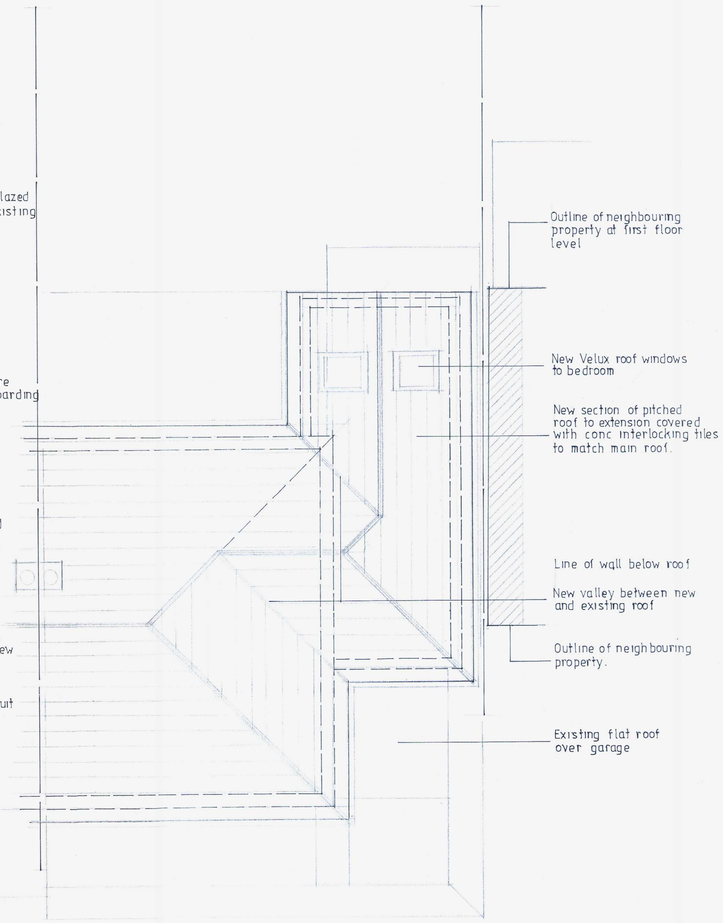

PROPOSED ROOF PLAN



PAPER SIZE A1

0 5m 10 m

SCALE BAR

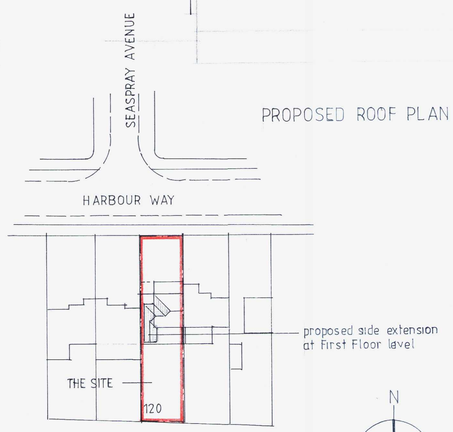

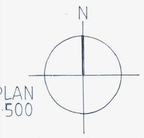

BLOCK PLAN
SCALE 1:500

0 50 m

PAPER SIZE A1 SCALE BAR

ADUR & WORTHING PLANNING SERVICES

PLAN	AWDM/ 0948/17
DATE VALID	16 JUN 2017

SUSSEX LOFTS LTD
TELEPHONE 07500 947 240

120 HARBOUR WAY
SHOREHAM BEACH
WEST SUSSEX

1:50 APRIL 2017

PROPOSED PLANS AND BLOCK PLAN.

DRAWING NO D9