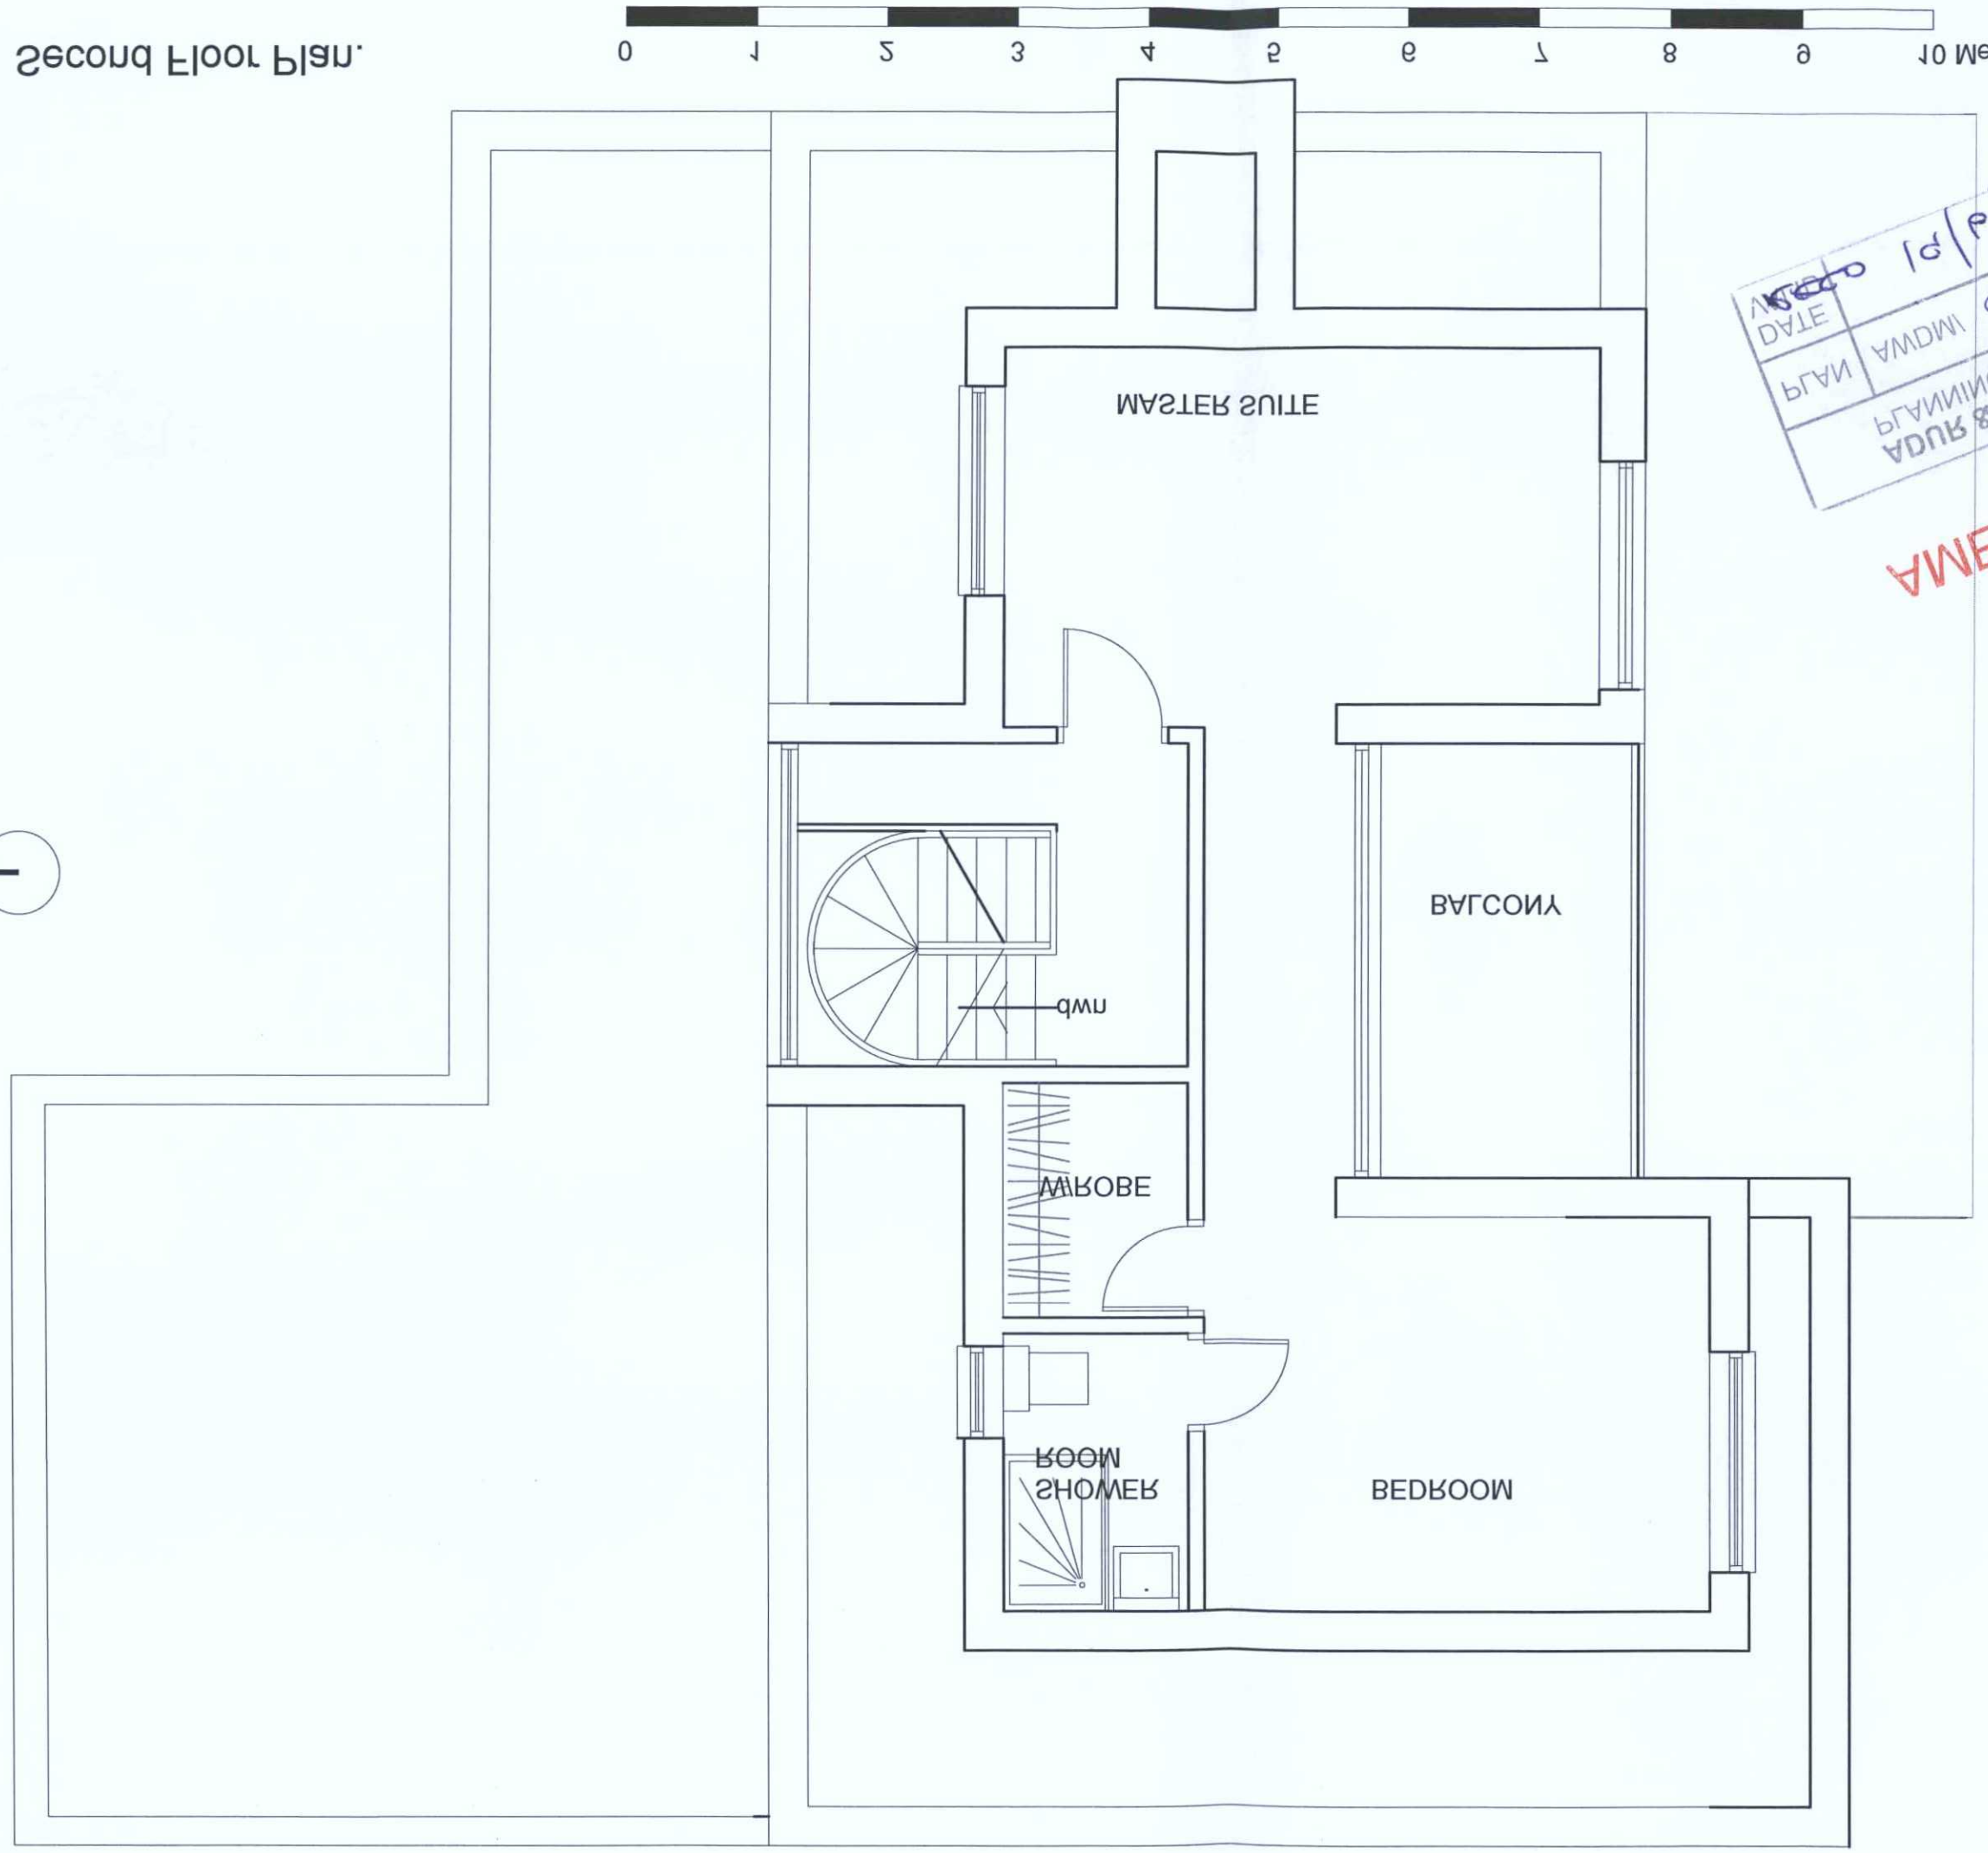

AMENDMENT

ADUR & WORTHING
PLANNING SERVICES
PLAN | AWDM | DATE
VALID 12/9/17

Alexander Partnership
Architectural Practice

Do not scale this drawing.
Read in conjuction with all other relevant consultant's drawings and specification.
Contractor to check all dimensions on site prior to fabrication and report any discrepancies to the Architect.
This drawing is copyright and it must not be reproduced without prior agreement.

NOTES:

Amendment. 12/06.2017
Second floor reduced in distance by 1.5m each side and front.

CLIENT:
Mr. Yeganeh-Toussi

LOCATION:
152 Old Fort Road
Shoreham-by- Sea.

PROJECT:
Extension and alterations.

DWG DESCRIPTION:
Proposed Second Floor Plan.

Scale: 1:50 @ A3
Date: June 2017
Drg. No: 20/1703679

Alexander Partnership
Campbell House
21 Campbell Road
Brighton, BN1 4QD
Tel: 07802 731745
Email: astevens@alexpart.co.uk
Website: www.alexpart.co.uk