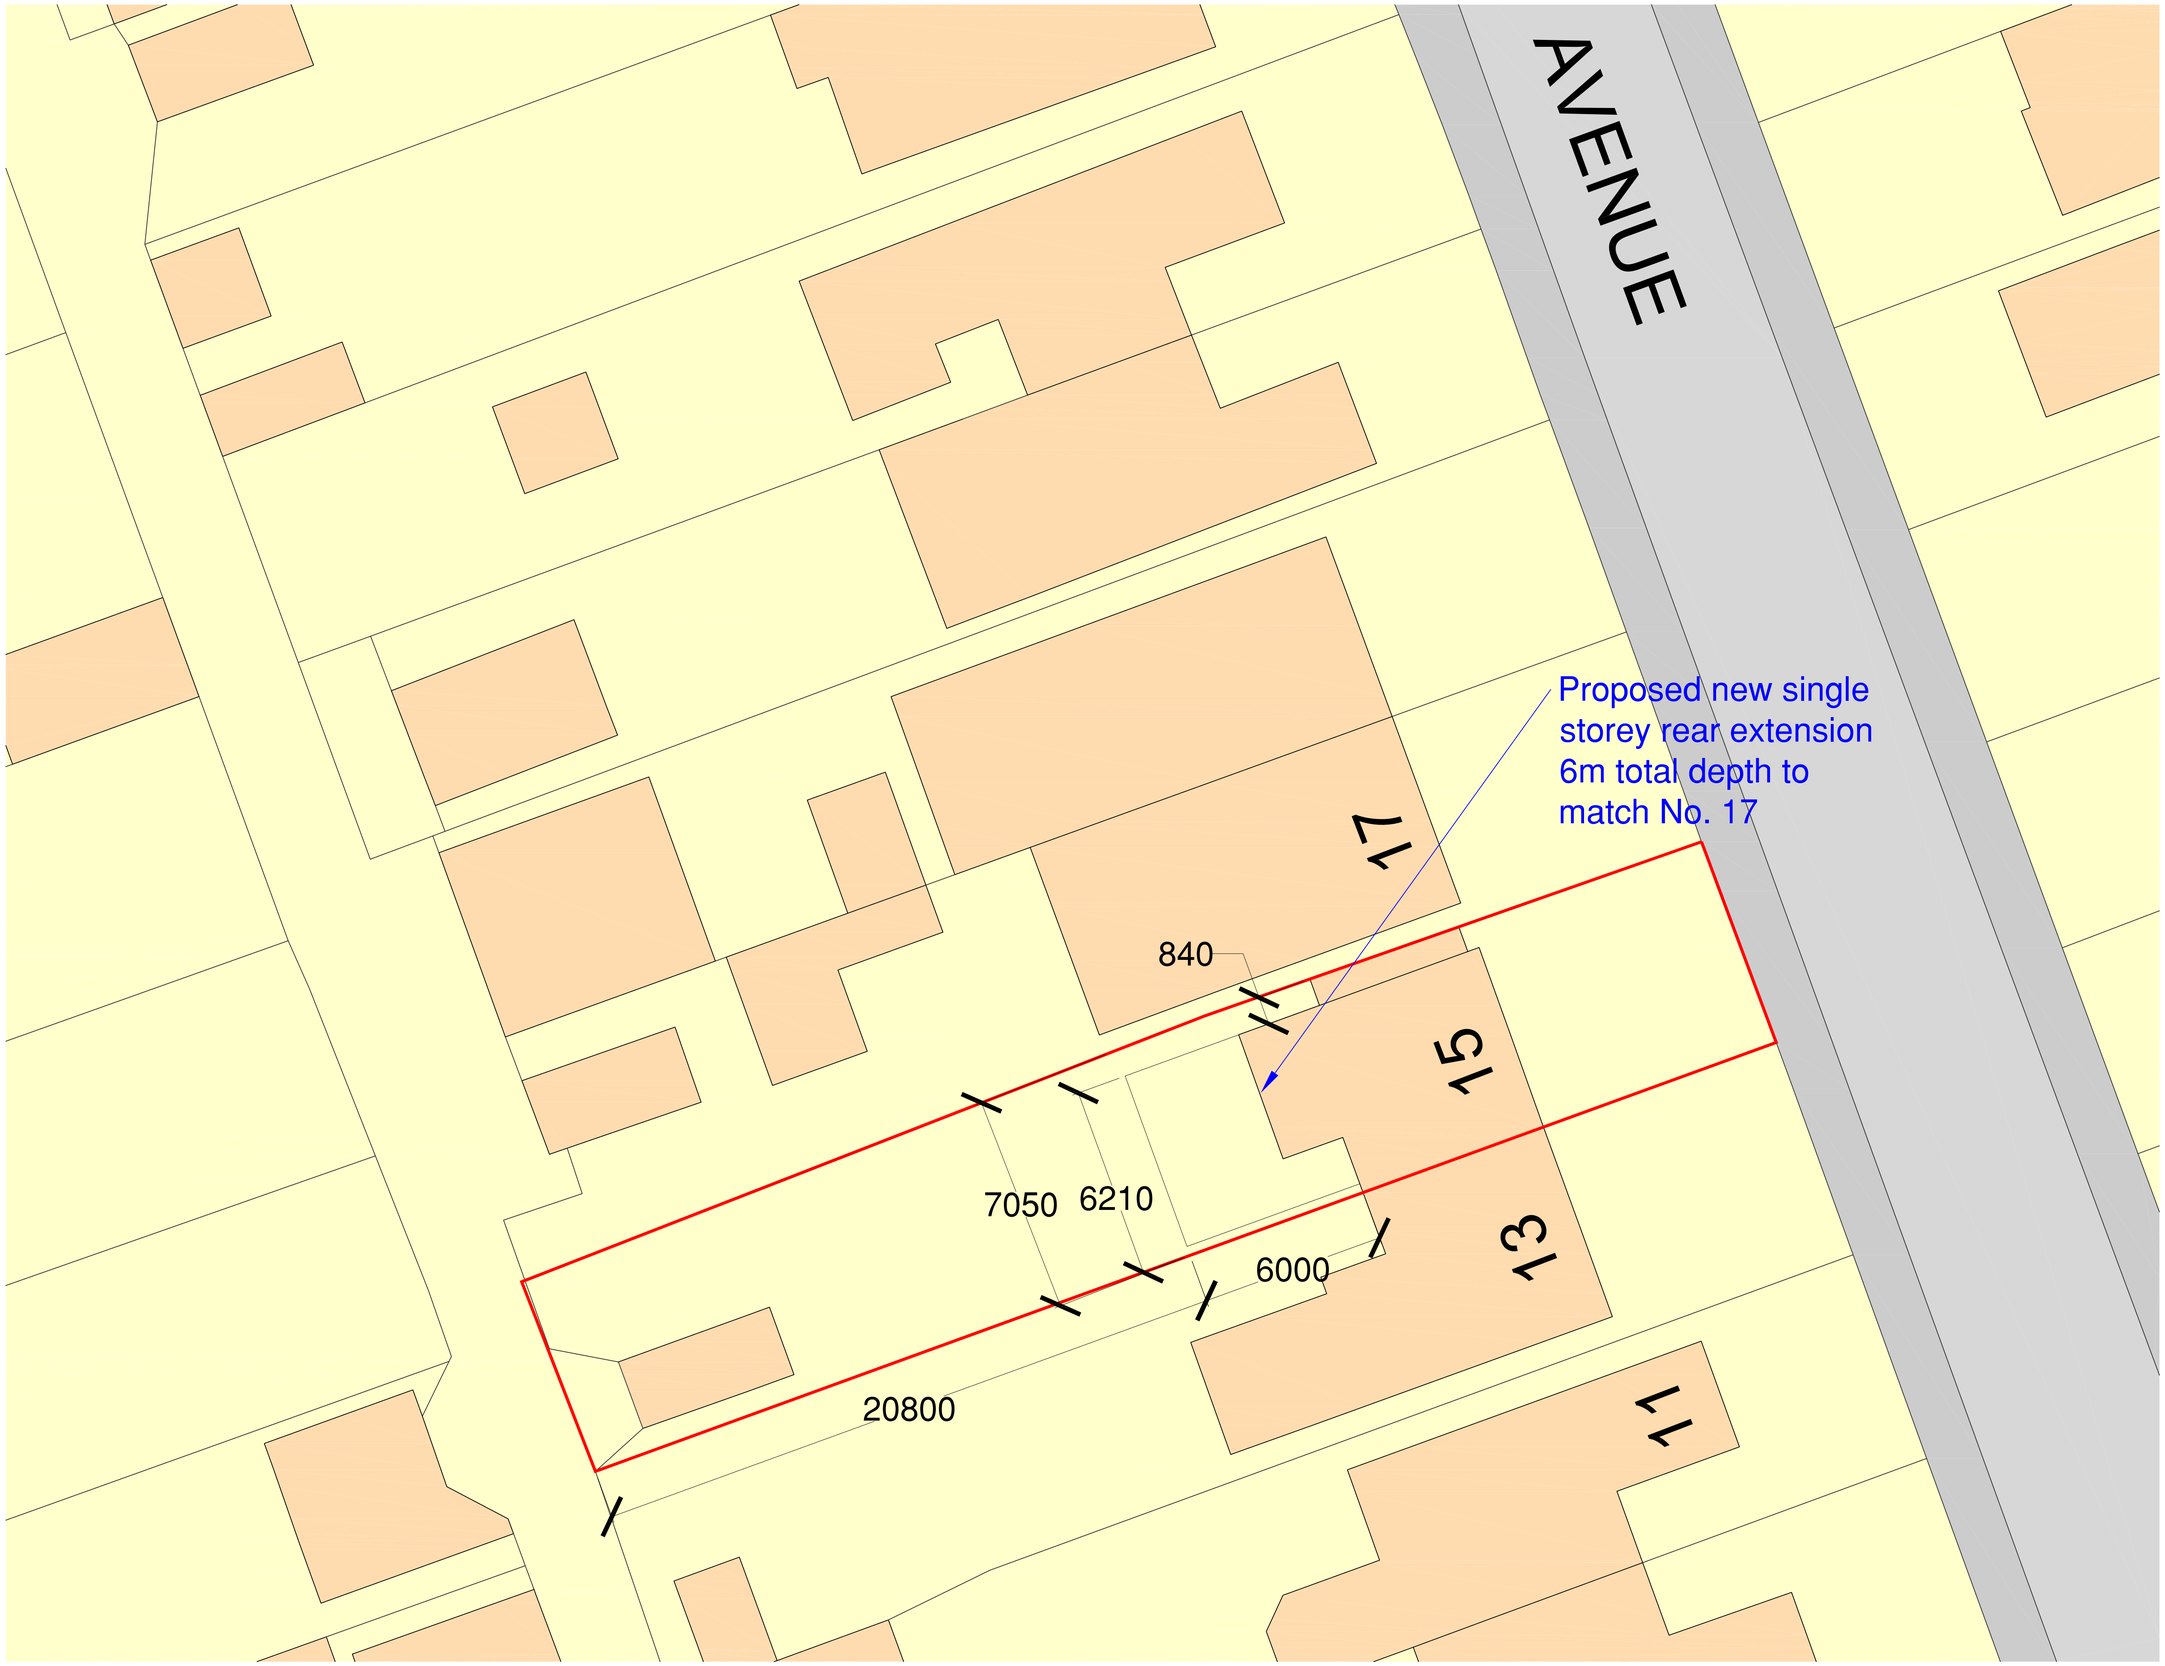


0M 1.0 2.0 3.0 4.0 5.0 6.0 7.0 8.0 9.0 10.0

Site Plan at 1:100 Scale

**Notes**

**All details are indicative only. All dimensions to be checked on site by contractor prior to commencement of works. Any discrepancies in drawings to be reported to SYR CONSULTANTS.**

**Please Note - The Sun Rises in the east and sets in the west and is in the southern hemisphere therefore no overshadowing to No. 13 from the extension to the north on No. 15**

| Rev. | Amendments | Date | Drw. |
|---|---|---|---|
| | | | |


**SYR Consultants**

SPITFIRE HOUSE,
7 NETTLETON AVENUE,
TANGMERE, WEST SUSSEX, PO20 2HZ
TEL **01243 940730** MOB **07850122634**
EMAIL: **rsyred@syrconsultants.com**


CLIENT:

Mr and Mrs M. Unsworth
15 George V Avenue
Lancing
West Sussex
BN15 8NG

PROJECT:

Prior Approval for Rear Extension
15 George V Avenue
Lancing
West Sussex
BN15 8NG

DRAWING TITLE:

Site Plan Enlarged to 1:100

| DRAWN: | JOB NO: | SCALE: |
|---|---|---|
| RCS | 01/02/2022 | 1:100 @A1 |
| CHECKED: SJS | DRAWING NO: SP/01 | REV: |
| DATE: Feb 2022 | | |

© SYR Consultants.com