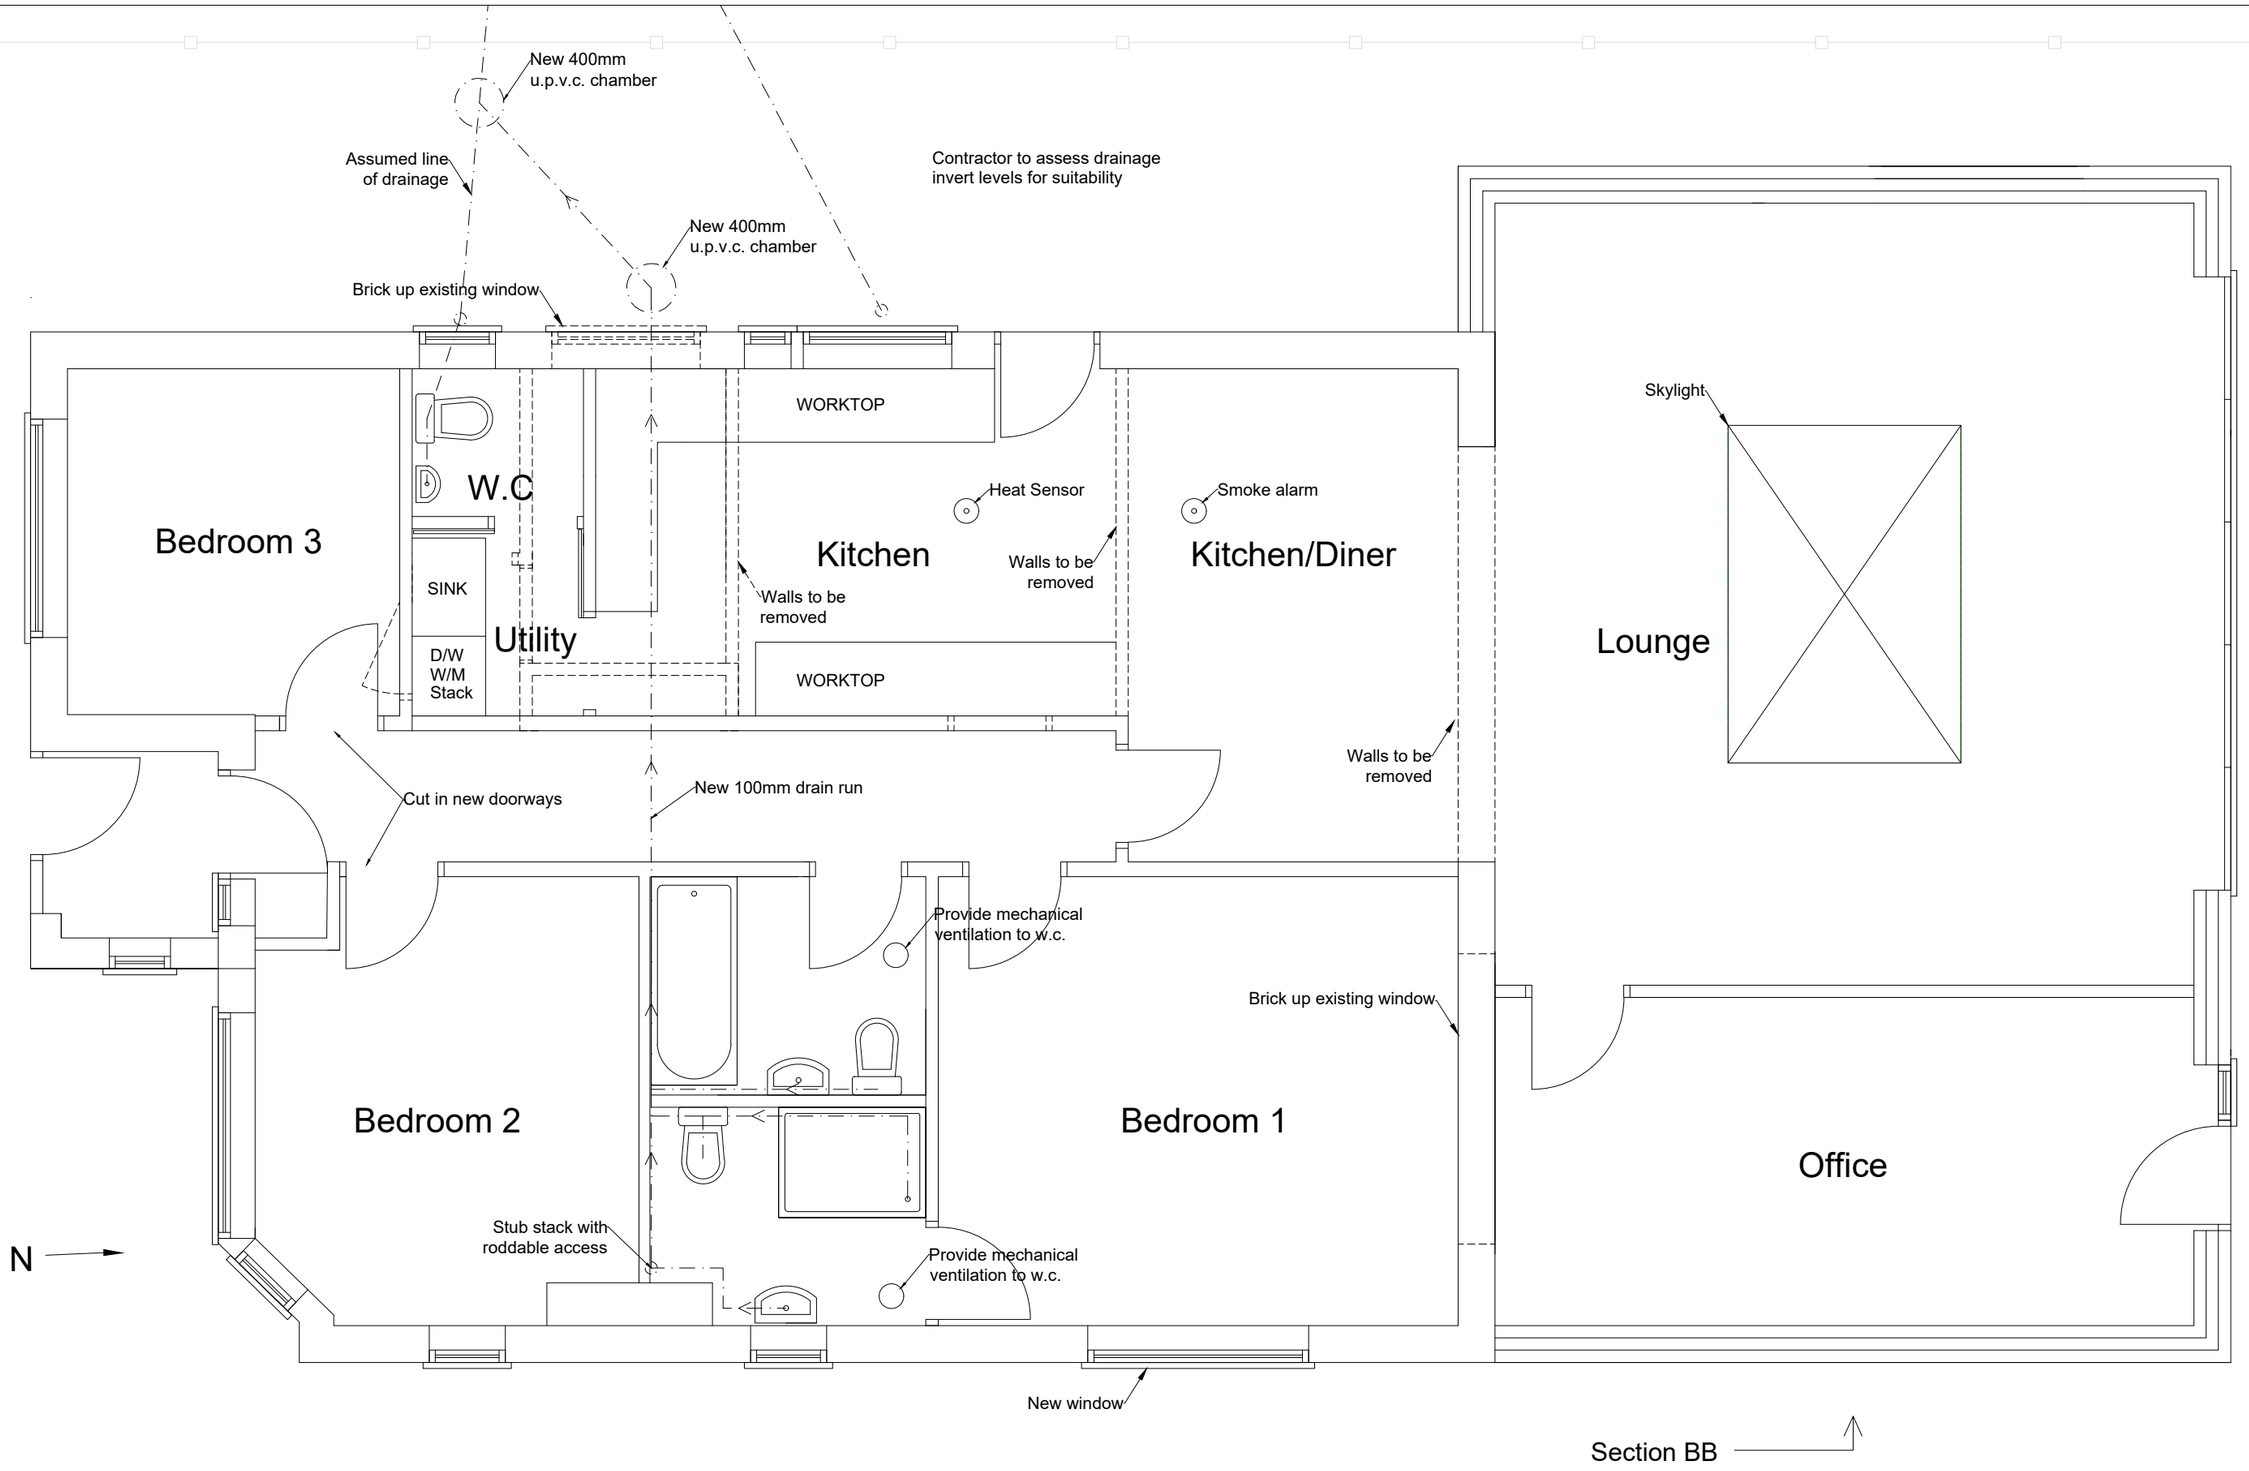

0M 5M

SCALE 1:50

This drawing is for the purpose of planning and building control. Do not scale from this drawing for construction. The builder is responsible for checking on site all dimensions and relevant information prior to the commencement of work

PLAN2BUILDSUSSEX.CO.UK

Mr. D. WINSOR
3 Castle Road, Worthing
West Sussex BN13 1BS
PROPOSED FLOORPLANS AMMENDED 03
A3 PAPER
Date: Feb.2024 Scale 1: 50 Dwg.no.PR.FP.A.03