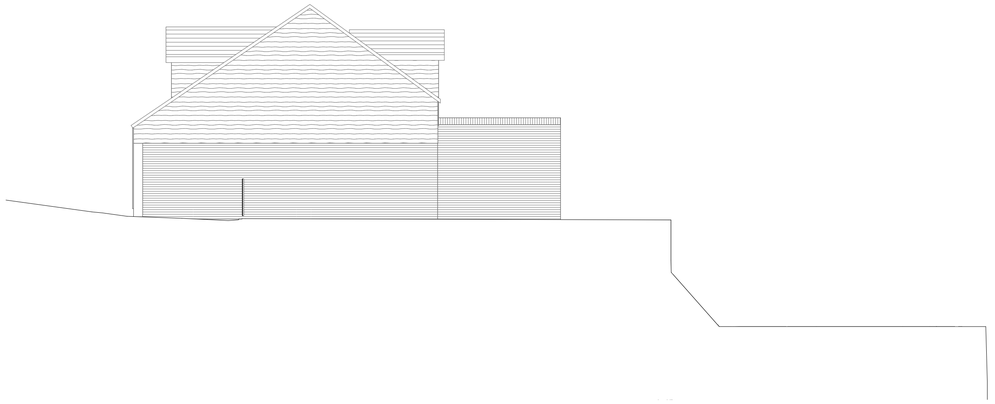

Proposed Flank Right Elevation 1:100

**SOUTH ELEVATION**

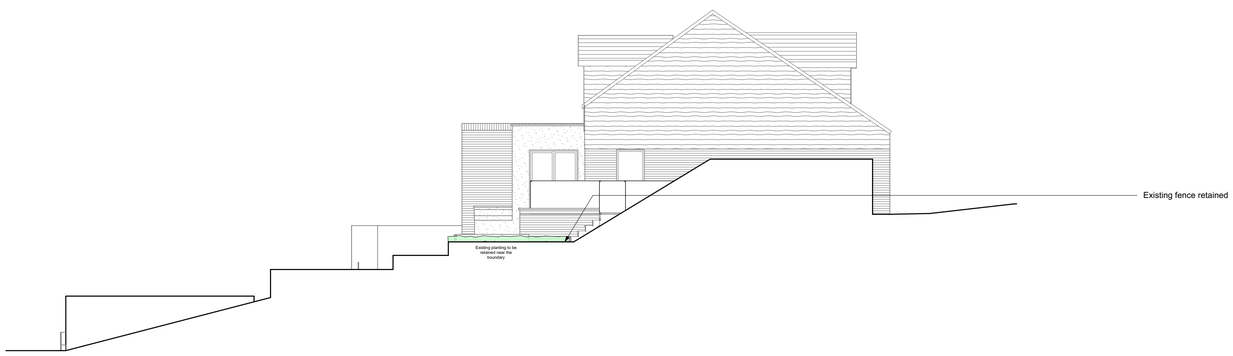


Proposed Flank Left Elevation 1:100

**NORTH ELEVATION**




Notes:

This document and its design content is copyright ©. It shall be read in conjunction with all other associated project information including models, specifications, schedules and related consultants documents. Do not scale from documents. All dimensions to be checked on site. Immediately report any discrepancies, errors or omissions on this document to Shape.

Do not scale from this drawing.

All dimensions to be checked on site.

All areas are approximate.

| rev: | status: | date: | description: | by: | chk: |
|---|---|---|---|---|---|
| D | S2 | 01/03/2024 | VRC application | MP | JI |
| C | S2 | 21/12/2023 | VRC application to re-incorporate external stair | JI | JI |
| B | S2 | 04/10/2023 | External staircase removed | JI | JI |
| A | S2 | 11/09/2023 | For Planning | MP | JI |

shape+

2 Foxton Mews
Richmond
TW10 6BS

T: +44 (0)20 8226 4885
E: info@shape-london.co.uk

client

Mr. Neil Kerkhove

project

The House
Mill Lane, Worthing
BN13 3DE

drawing title

Proposed Elevations

scale: 1:100

dwn by: MP

chk by: JI

status: S2

description: PLANNING

| project: | origin: | zone: | level: | type: | role: | dwg no: | rev: |
|---|---|---|---|---|---|---|---|
| 0242 | SLA | | | DR | A | 0171 | D |