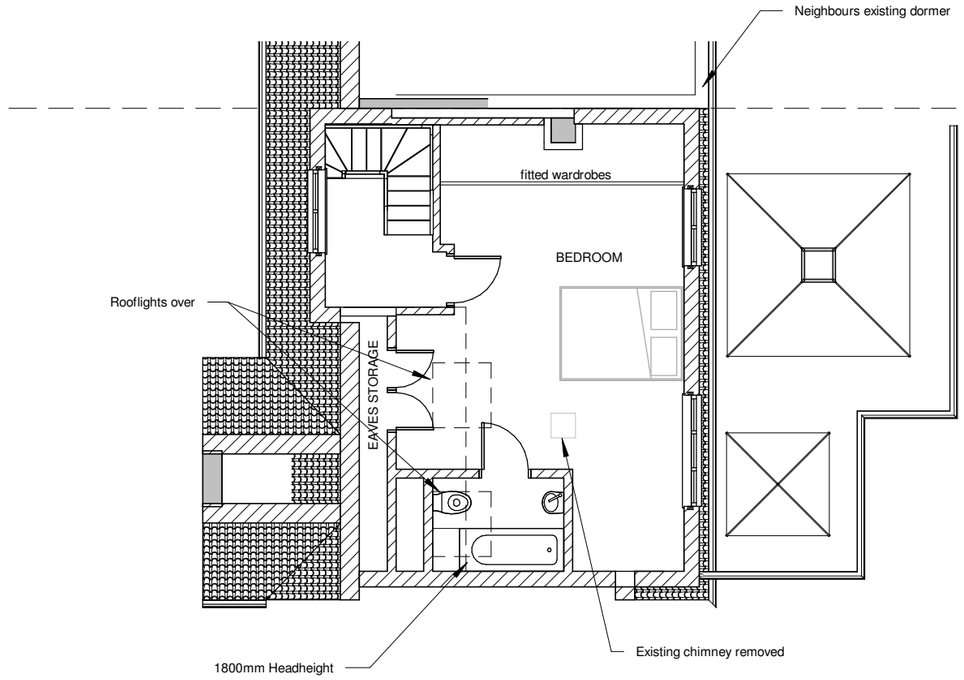

2 FIRST FLOOR
1 : 100

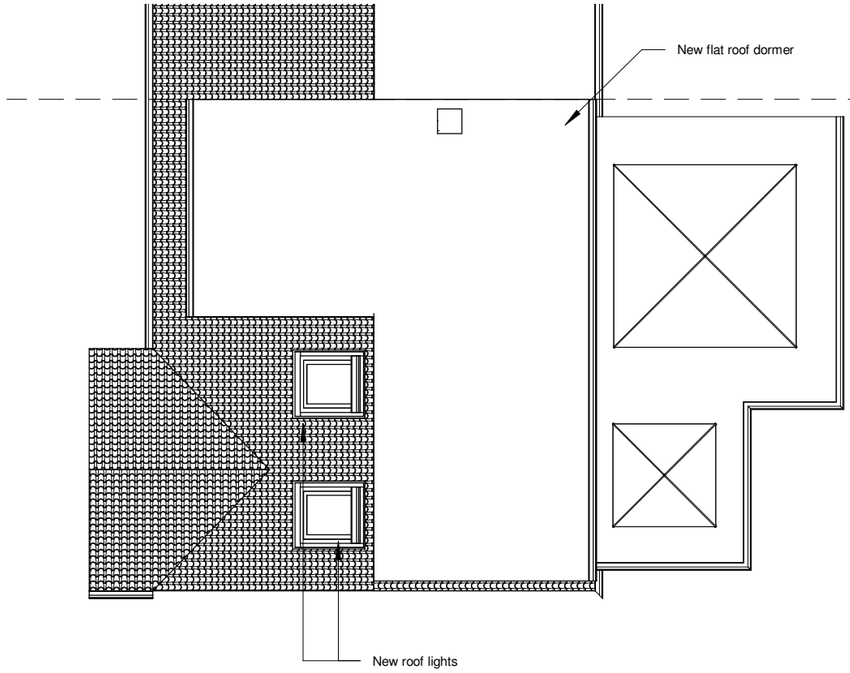

3 ROOF PLAN
1 : 100

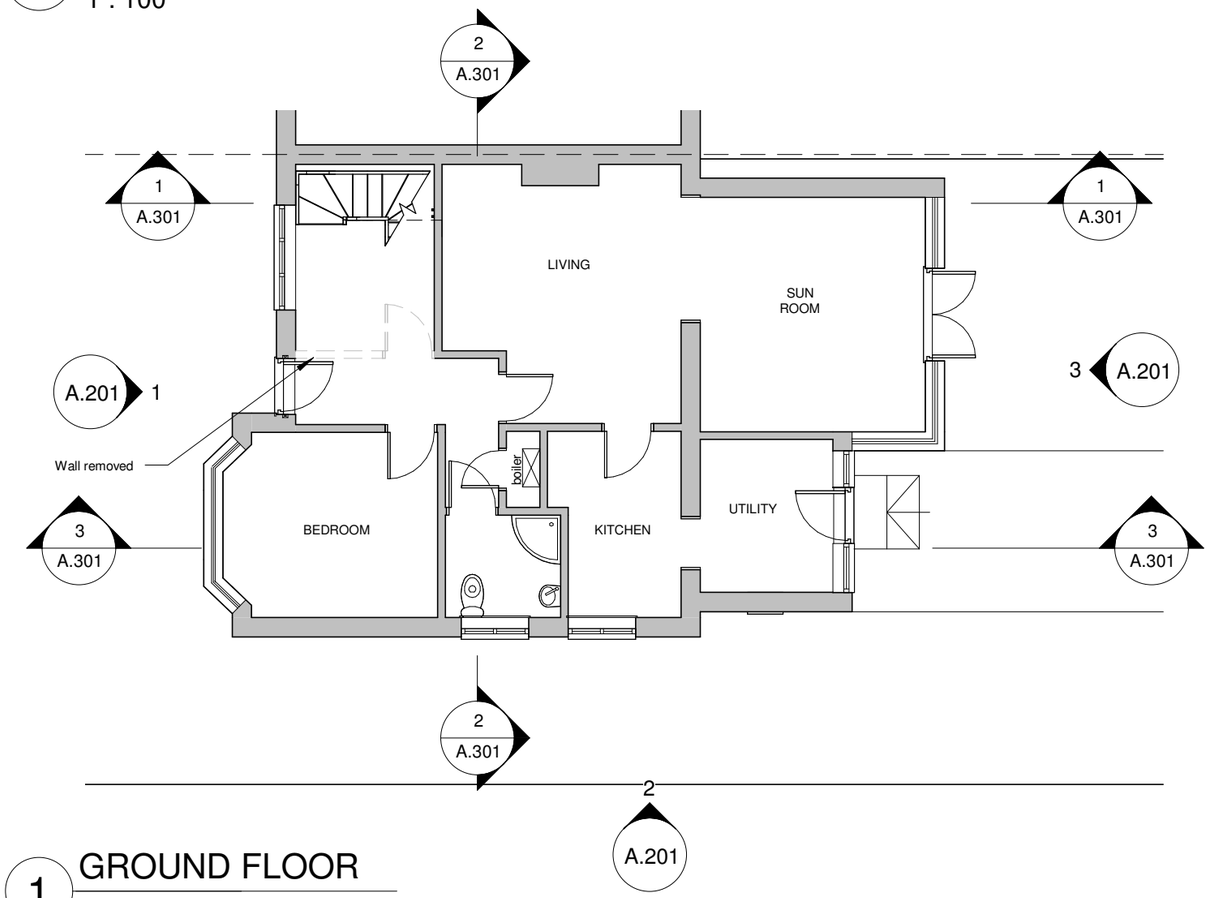

1 GROUND FLOOR
1 : 100

0m 2m 4m 6m 8m 10m

VISUAL SCALE 1:100 @ A3

KRONA DESIGN
ARCHITECTURAL DESIGN & DRAFTING
4 Union Place | Worthing | BN11 1LG
info@kronadesign.co.uk | kronadesign.co.uk
Tel: 01903 256150 Mob: 07827 994111

PROJECT
Loft Conversion - OPTION B

ADDRESS
1 Mountview Road
Sompting
West Sussex

TITLE
Proposed Plans

CLIENT
Mr & Mrs Goddard

DRAWN	STATUS	DATE
JLB	Design	20/07/22

SCALE (@ A3)	PROJECT NUMBER
1 : 100	KD.1344

DRAWING NUMBER	REV
A.101	B

© KRONA DESIGN