Location Plan Rev 02

Site Address: **Easting: 523515 Northing: 106239**

PlanningPortal

Date Produced: 03-Apr-2024

Scale: **1:1250 @A4**

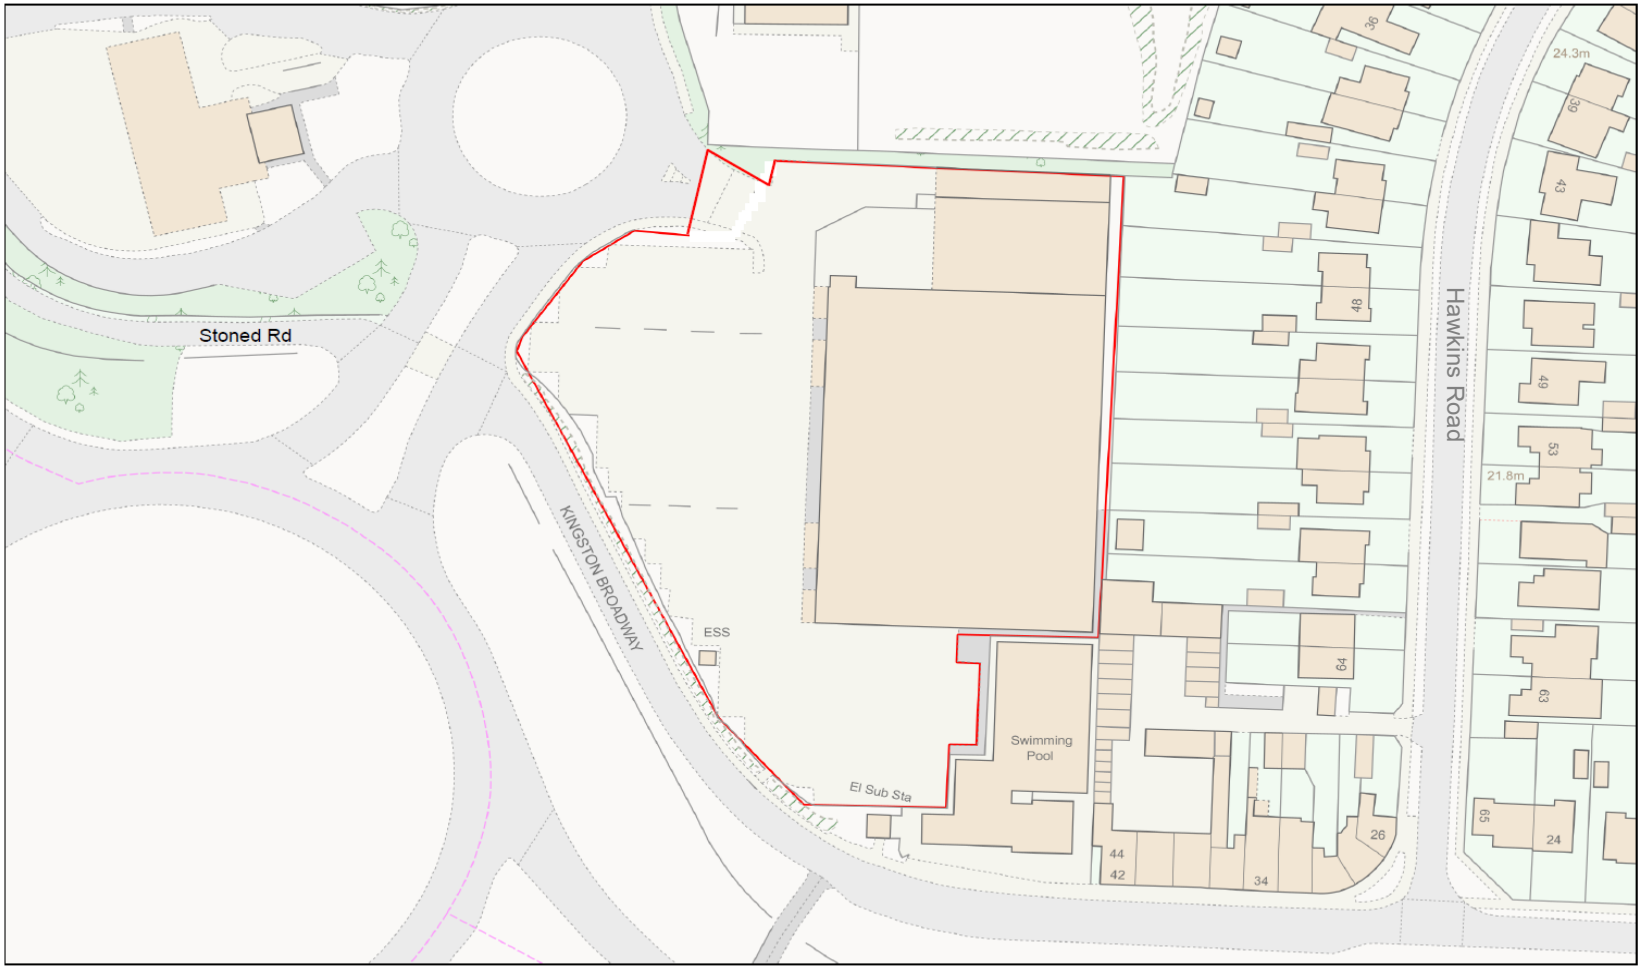

N

0 50

Metres

Planning Portal Reference: **PP-12917445v1**

Powered By TerraQuest

© Crown copyright and database rights 2024 OS 100042766