Flat 3 North Point

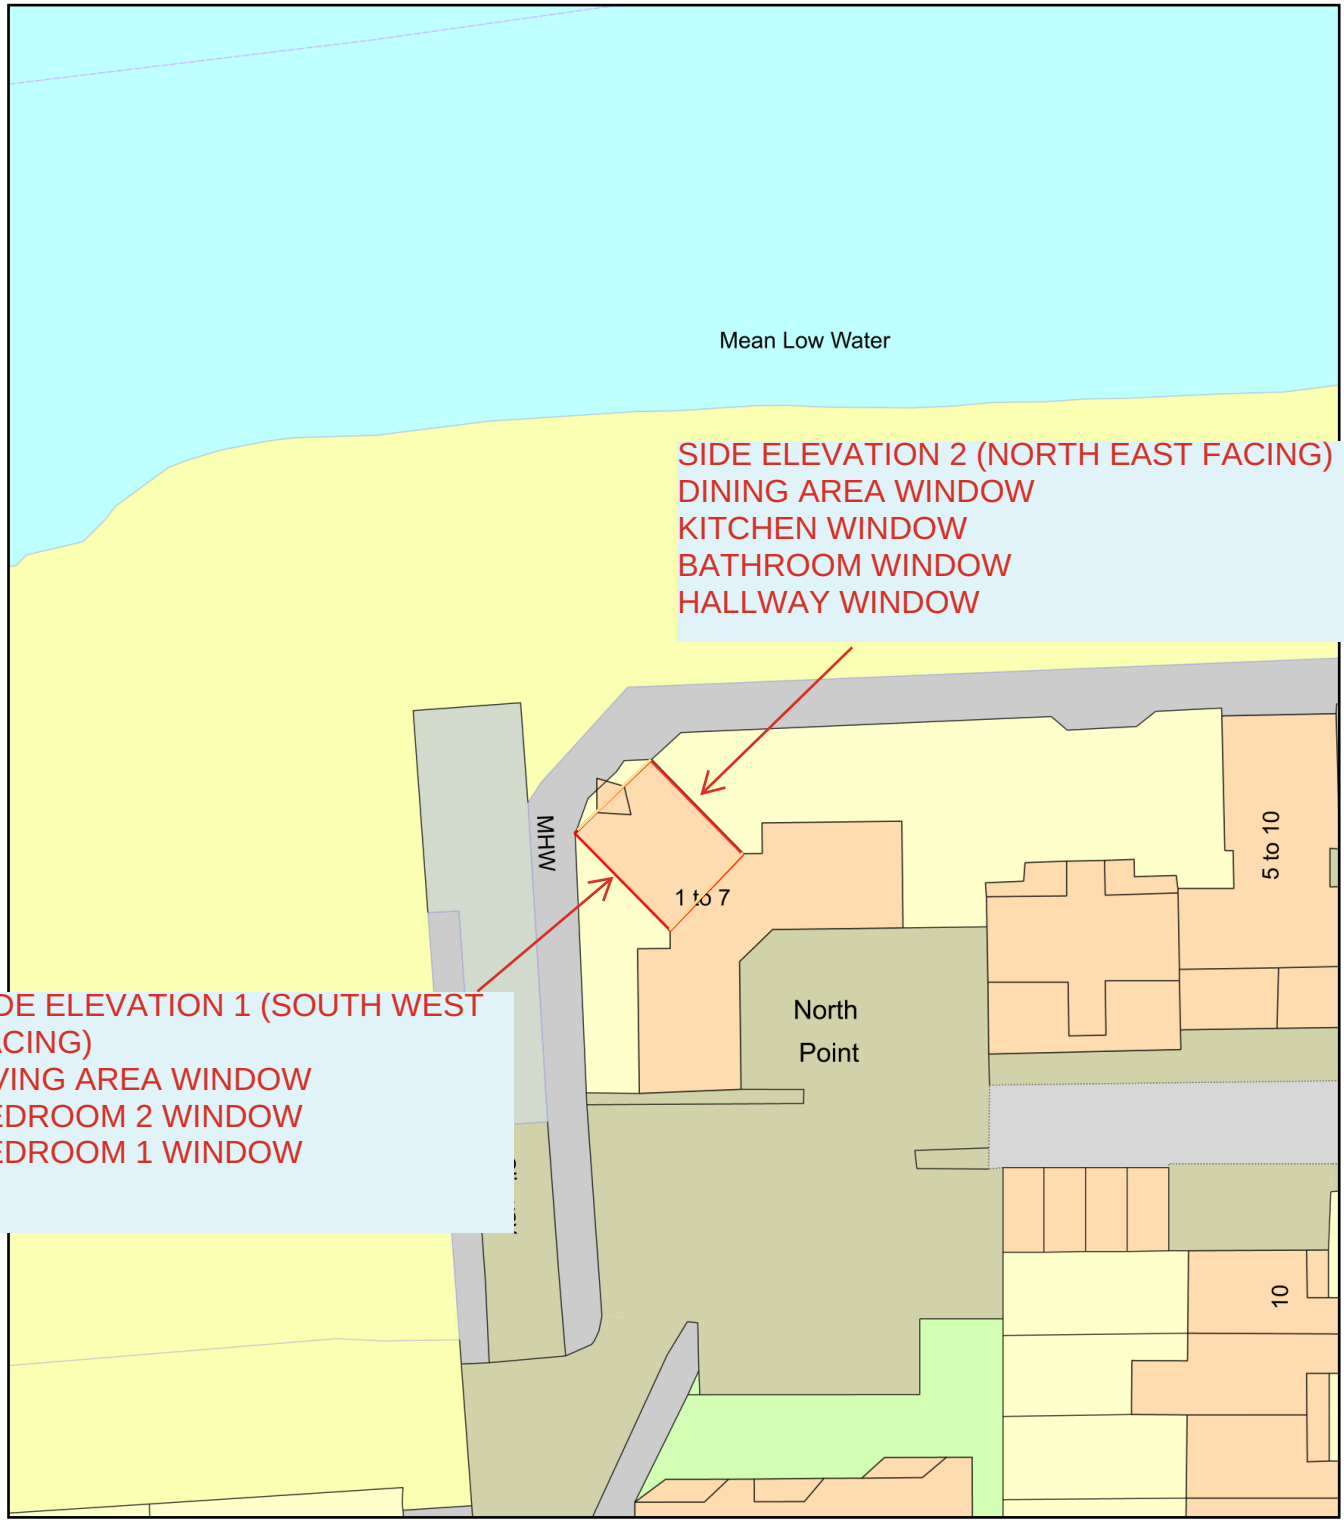

0 20

Metres

N

ReQuestaPlan

Plan Produced for: ADC

Date Produced: 17 Dec 2023

Plan Reference Number: TQRQM23351105216768

Scale: 1:500 @ A4

© Crown copyright and database rights 2023 OS 100042766