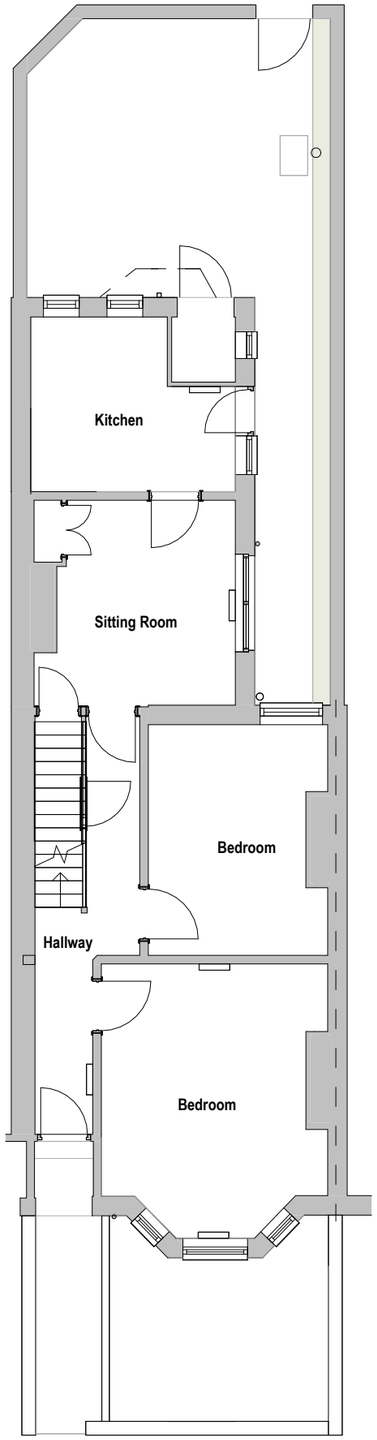

Proposed Ground Floor

1 : 100

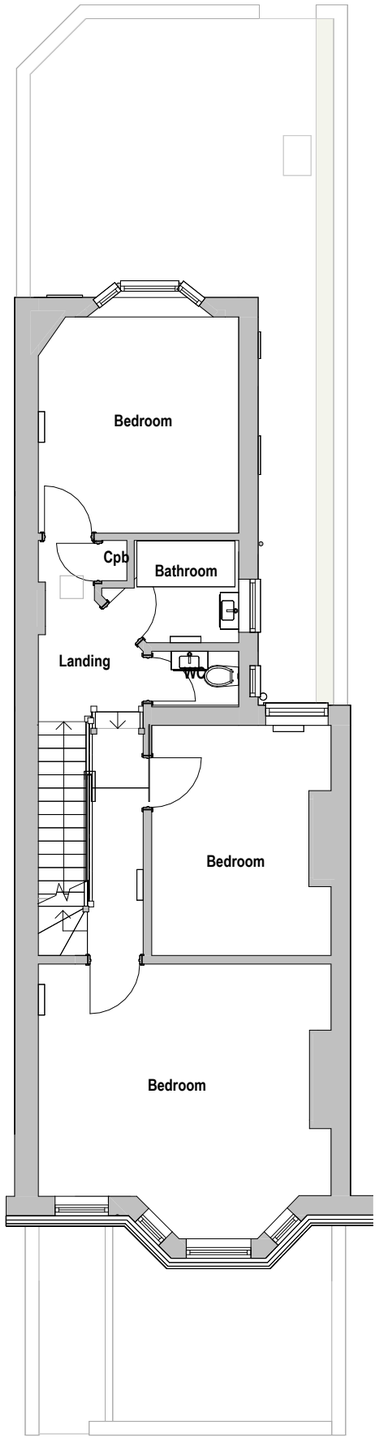

Proposed First Floor

1 : 100

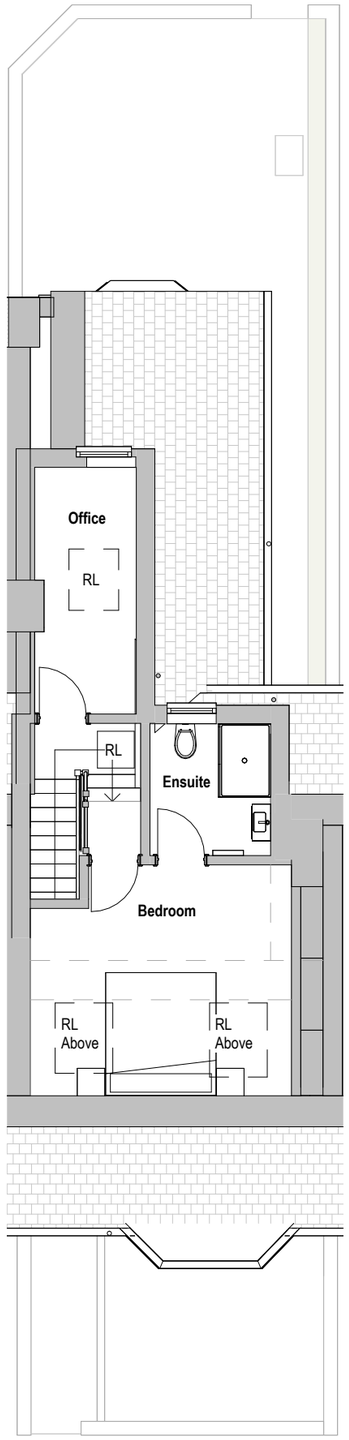

Proposed Loft Level

1 : 100

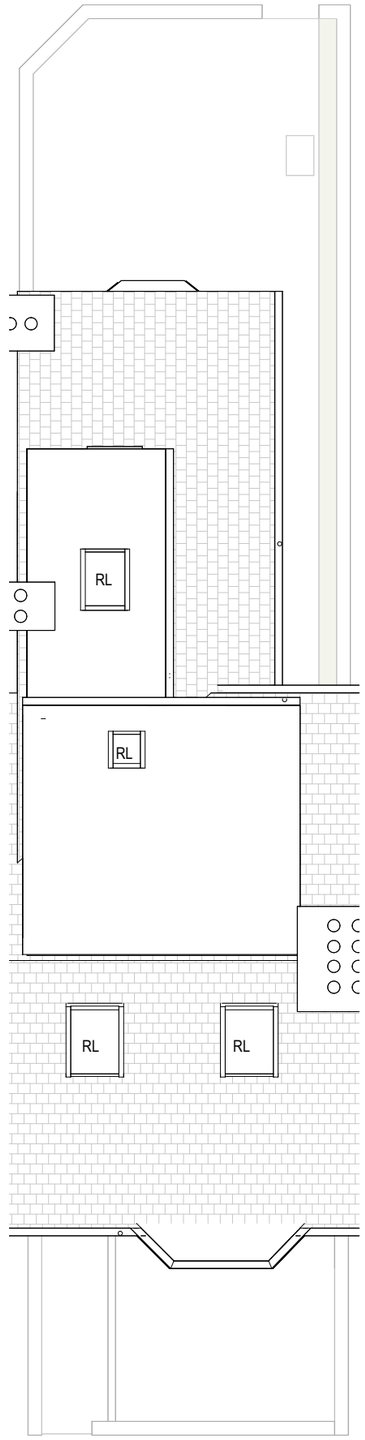

Proposed Roof Plan

1 : 100

Revisions

No.	Description	Date	By
1	Planning	10-11-26	

Notes:

GENERAL NOTES:

All dimensions & levels are preliminary and approximate and subject to utilities search, legal boundaries and detailed layouts/ design development through consultation.

Dimensions are to be checked on site by contractor & sub contractors prior to commencement of work, any discrepancies are to be highlighted immediately to the architects.

Scale 1 to 100

0 1 2 5 M

Project No. **715**

Project Name: **23 Eastcourt Road**

N

Drawing Name: **Proposed Plans**

Drawing No. **P005**

Revision: **P1**

Suitability Description: **PLANNING**

Drawn: MS Checked: GF Orig Paper Size: A3

FRESH | Architects

T 07703682107 | 07393913140

info@fresh-architects.co.uk | www.fresharchitects.co.uk

Use figured dimensions only. All levels and dimensions to be checked. This drawing is to be read in conjunction with all other relevant drawings and specifications.

© FRESH Architects Ltd. All rights reserved