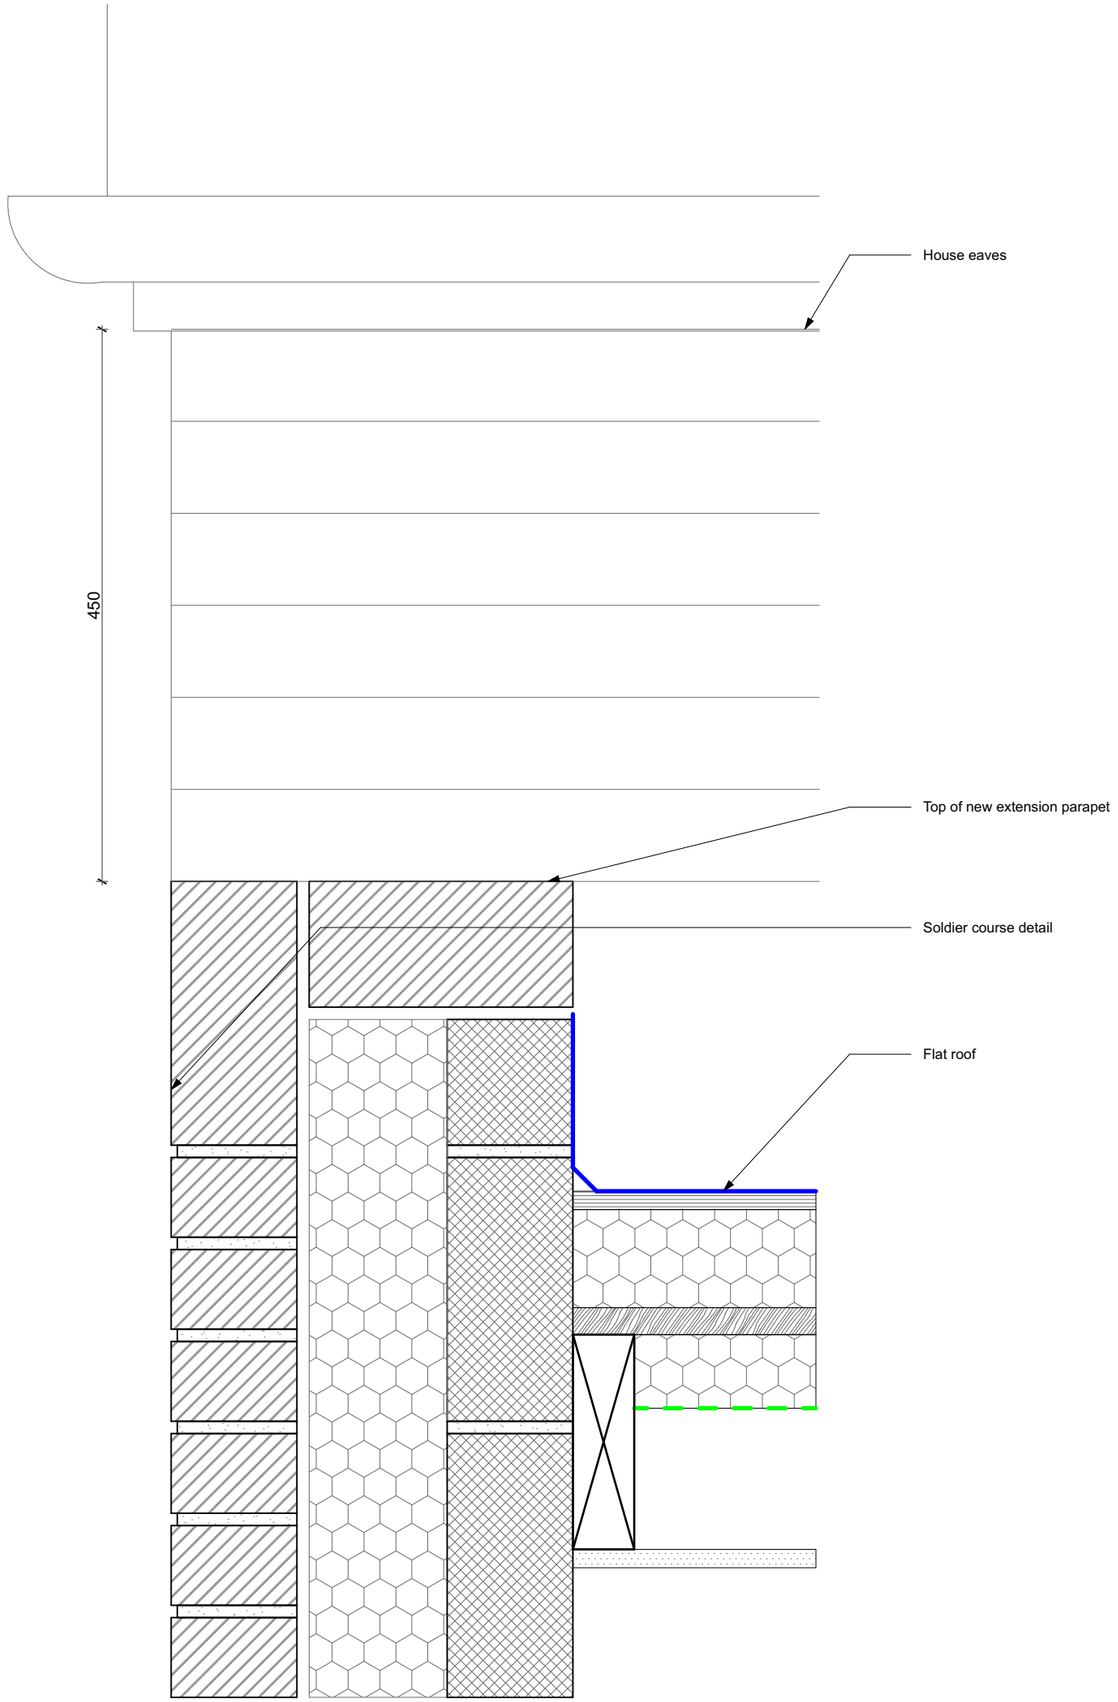

Notes:

This document and its design content is copyright ©. It shall be read in conjunction with all other associated project information including models, specifications, schedules and related consultants documents. Do not scale from documents. All dimensions to be checked on site. Immediately report any discrepancies, errors or omissions on this document to Shape.

This drawing is for planning purposes only and all dimensions and areas are based on survey information by others and subject to detailed design.

rev:	status:	date:	description:	by:	chk:

shape+

2 Foxton Mews
Richmond
TW10 6BS

T: +44 (0)20 8226 4885
E: info@shape-london.co.uk

client

Mr. Neil Kerkhove

project

The House
Mill Lane, Worthing
BN13 3DE

drawing title

Extension parapet detail

scale: 1:5

dwn by: JI

chk by: JI

status: S2

description: PLANNING

project:	origin:	zone:	level:	type:	role:	dwg no:	rev:
0242	SLA			DR	A	0180	