## NOTES

All materials & workmanship to match existing and all work disturbed made good.

Facing brickwork to match that of South Elevation Gable end. Parapet topped brick on edge.

White PVC-U double glazed door & windows and fascias & guttering.

Modified re-used hard wood d/g unit at side entrance natural finish.

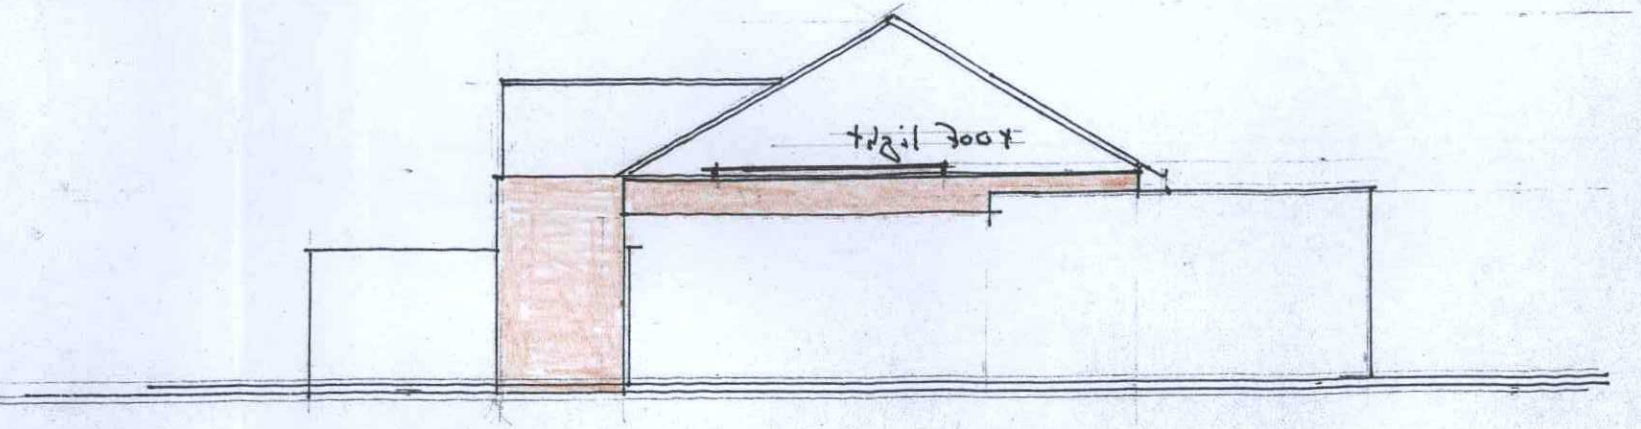


NORTH ELEVATION

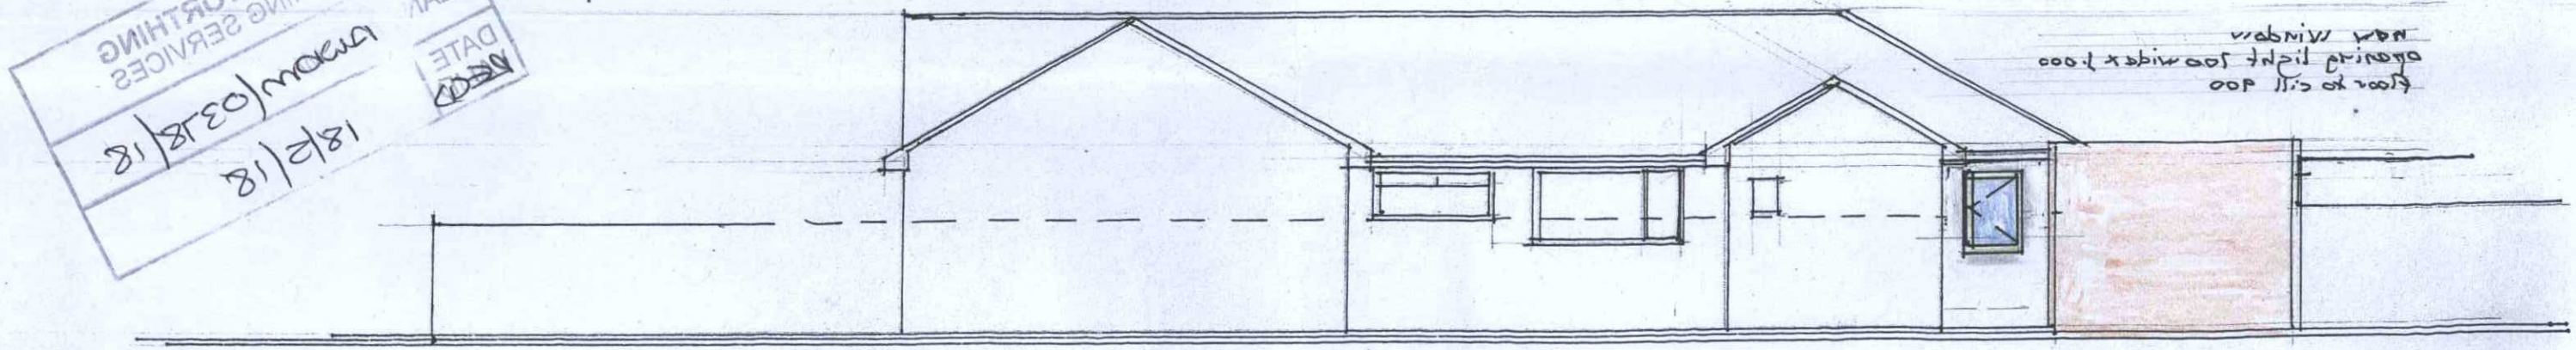


WEST ELEVATION scale 1:100

proposed alterations
18 BURRELL AVENUE
LANCING BN15 8QB
for Mr. & Mrs. A. Hobden

Drawing No. LA/03 a
Feb. 2018

a. roof light & B.E. window added


AMENDMENT
ADUR & WORTHING PLANNING SERVICES
PLAN
DATE
18/5/18