



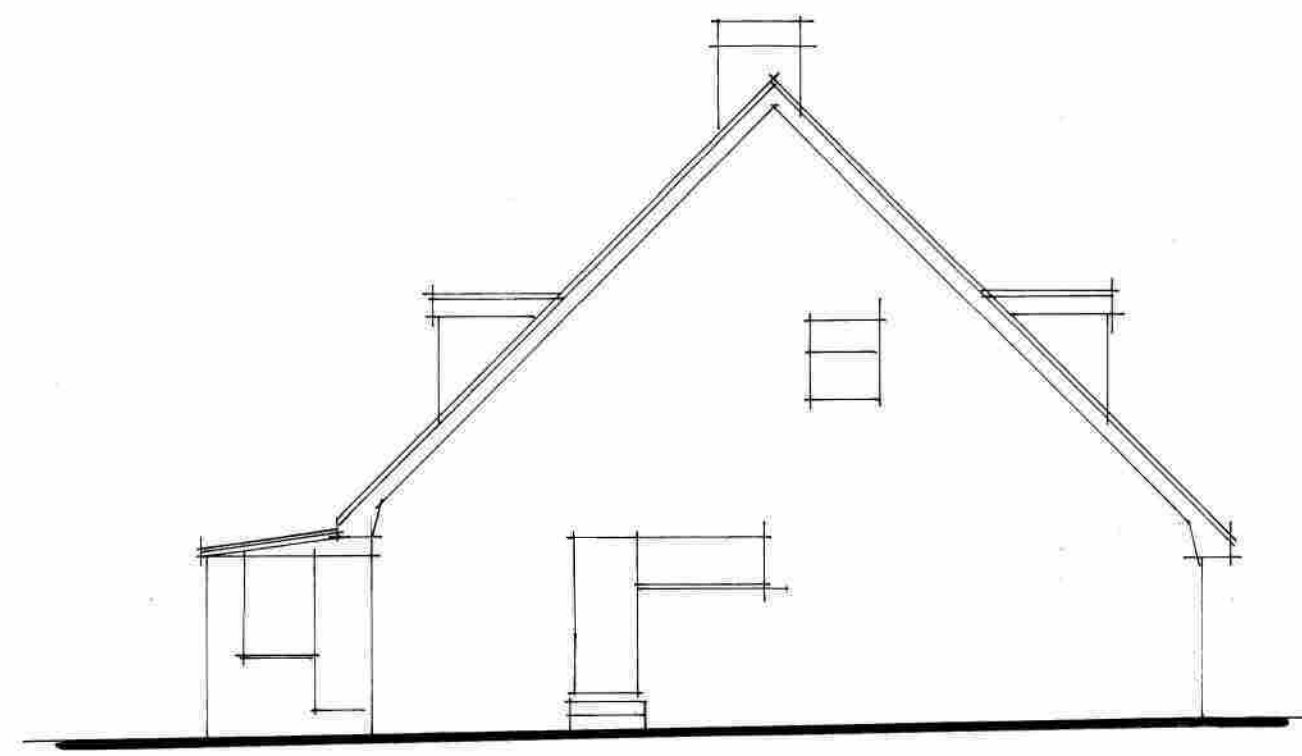


Existing East 1:100

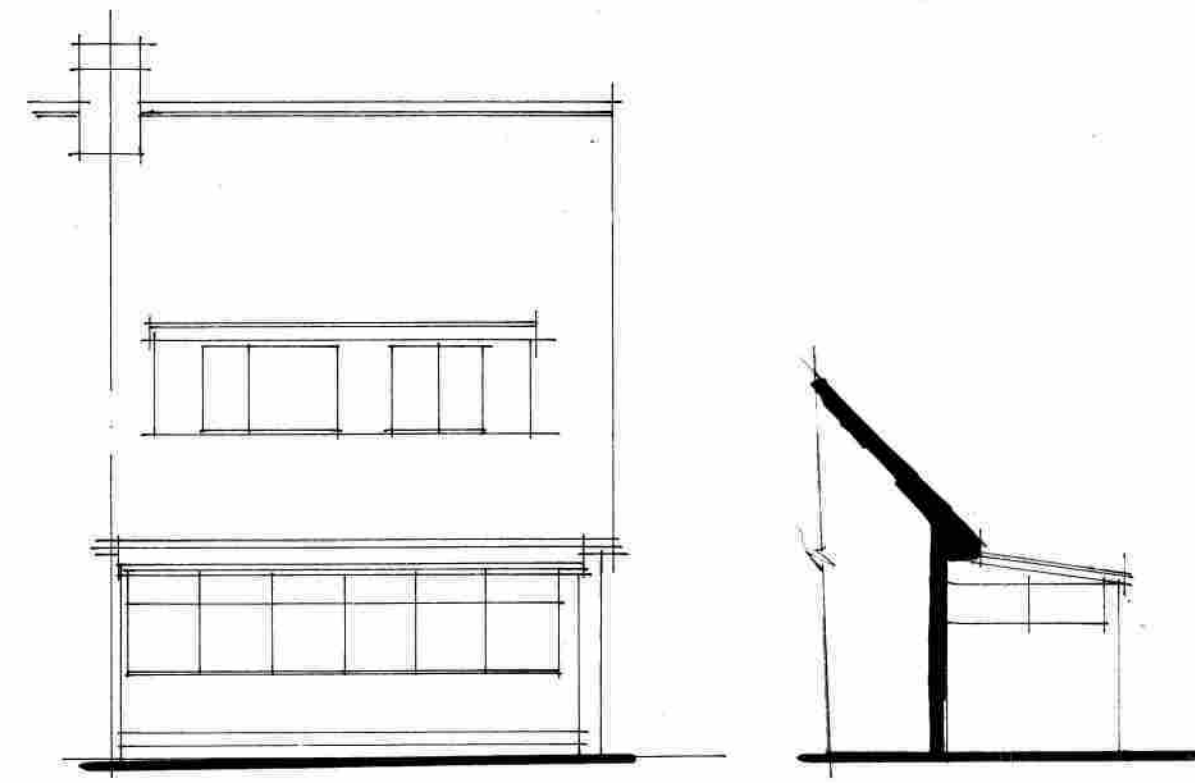

South

West

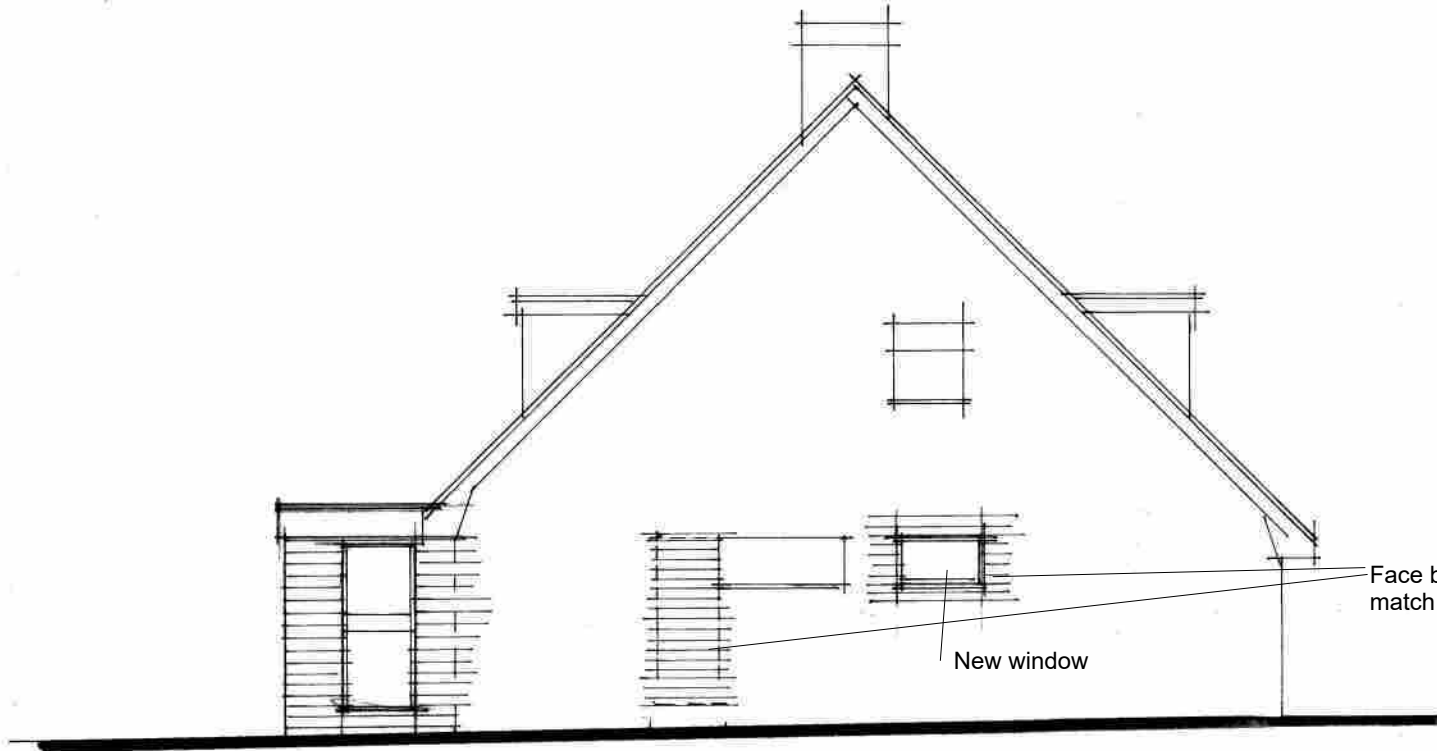


Proposed East 1:100




South


West

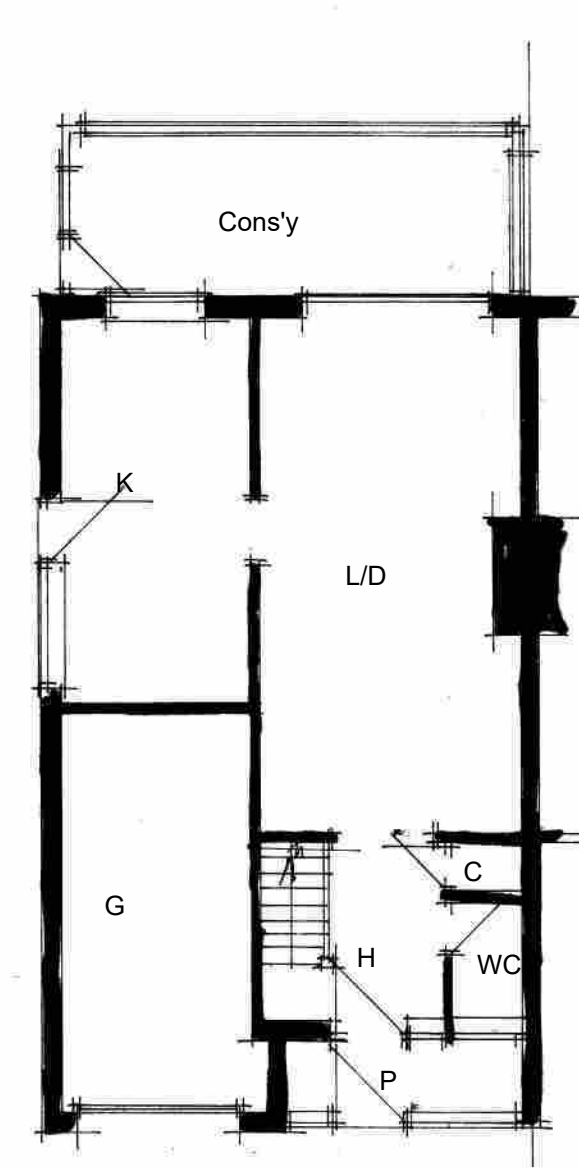

Existing plan 1:100

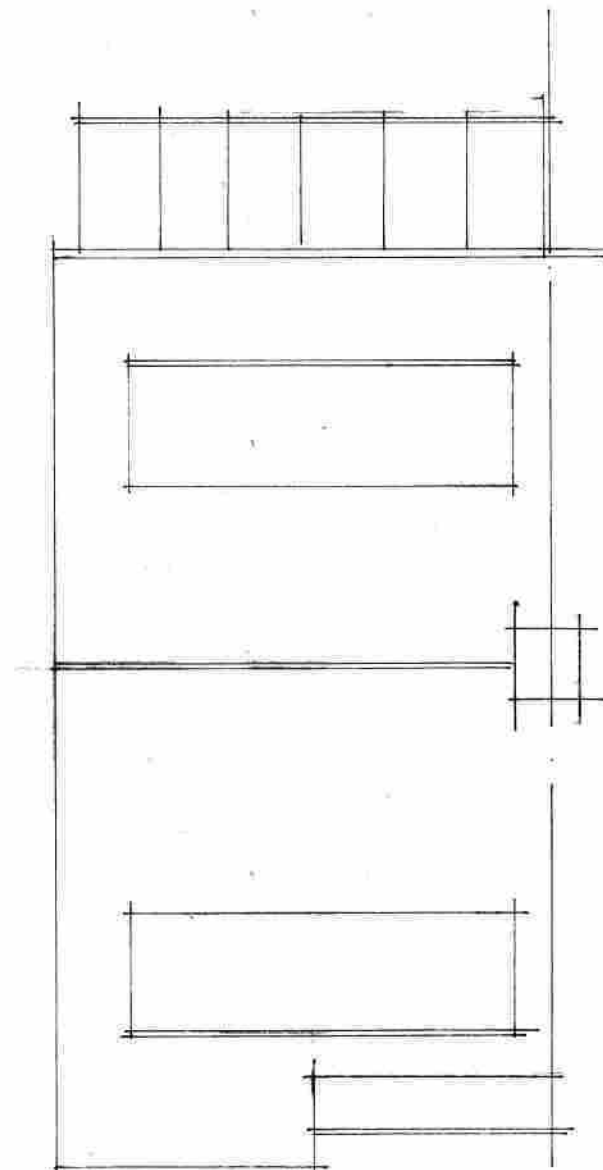


Existing roof plan 1:100

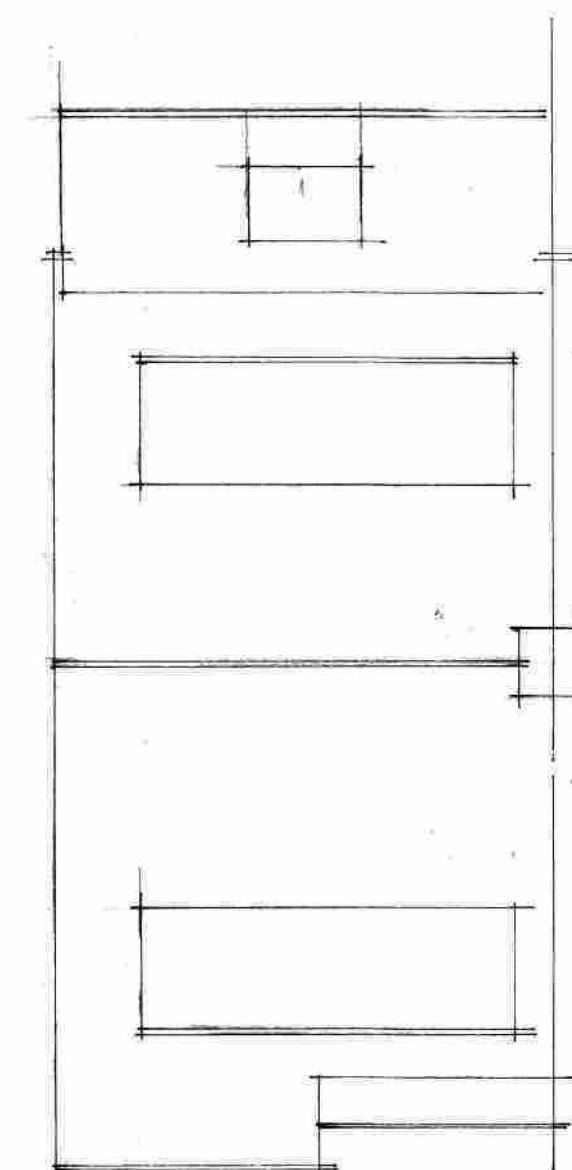

Proposed roof plan 1:100

N for plans

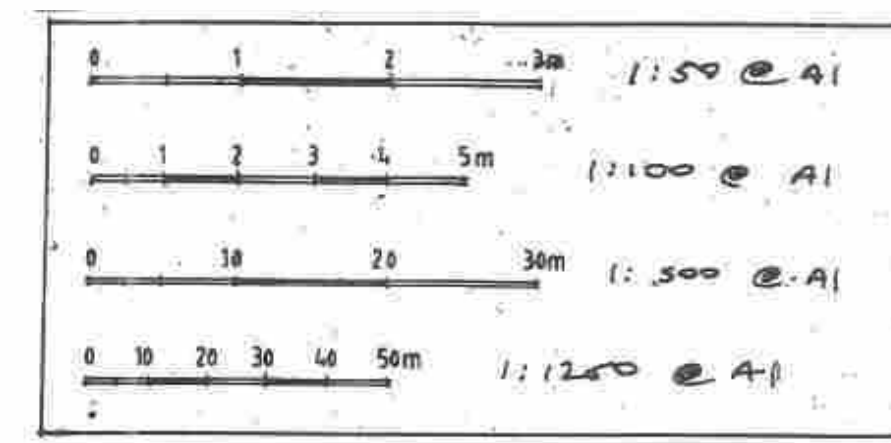


Site plan 1:1250




Block plan 1:500


N

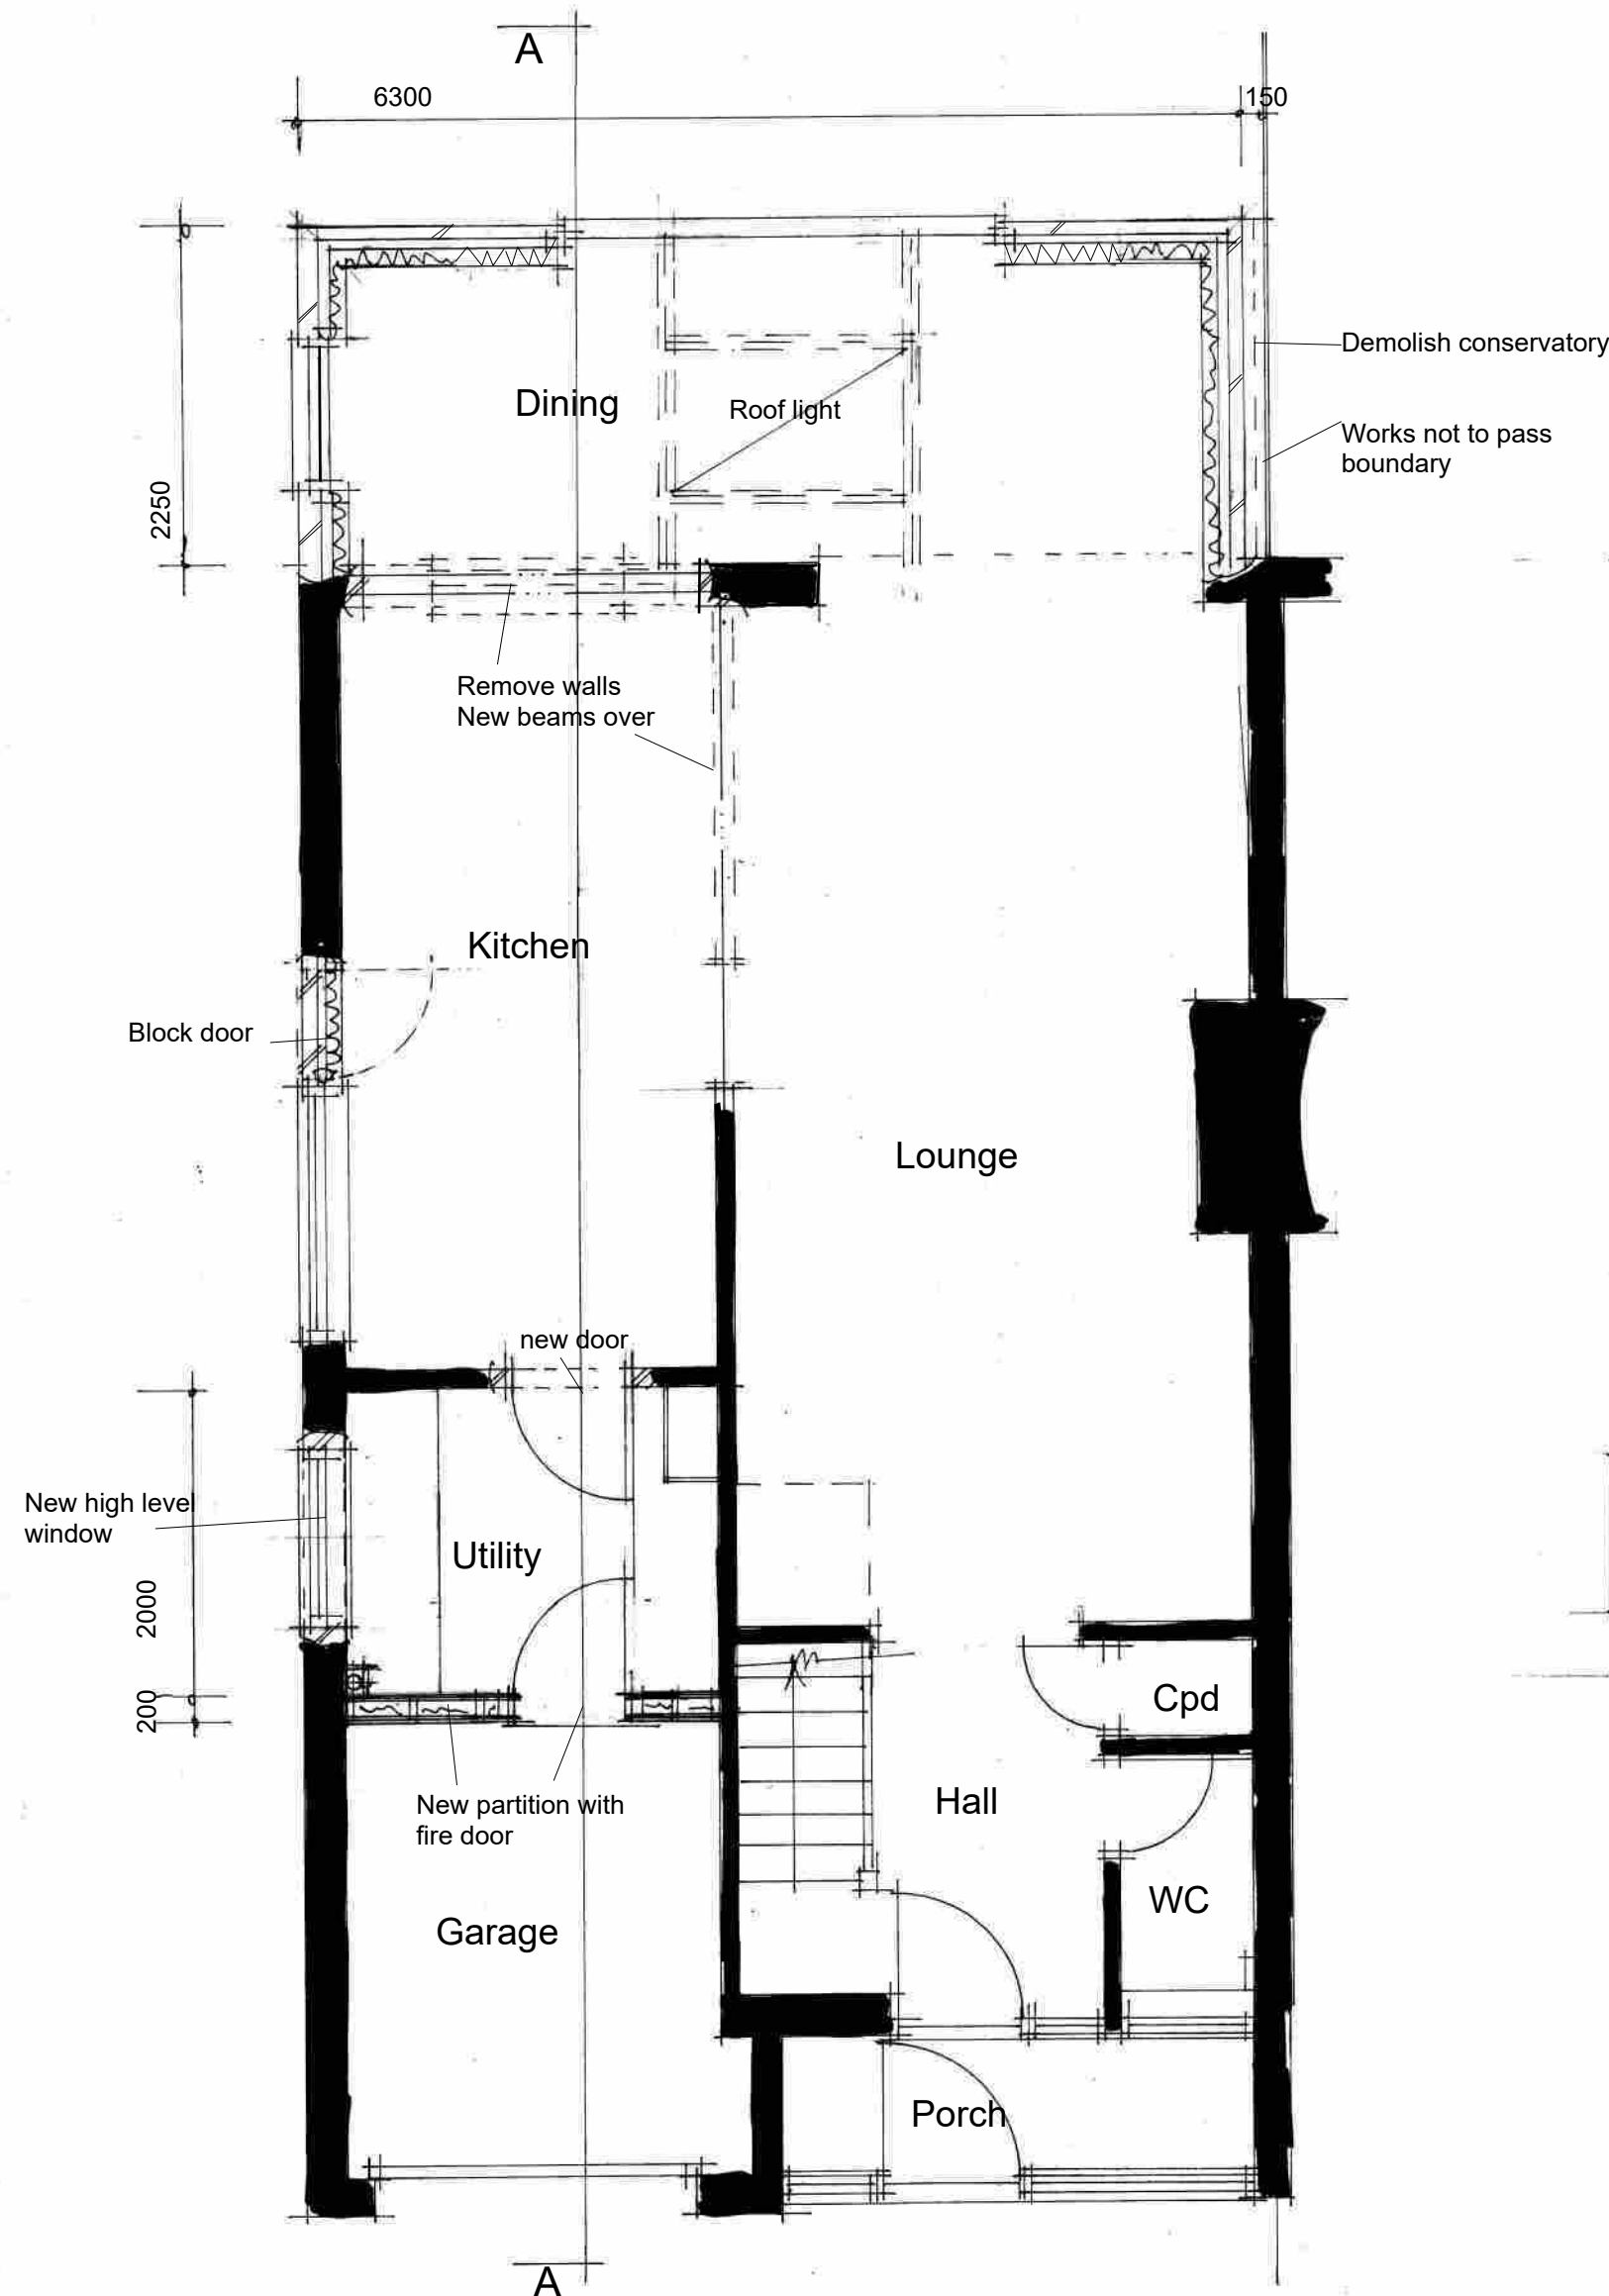

Ground floor plan 1:50

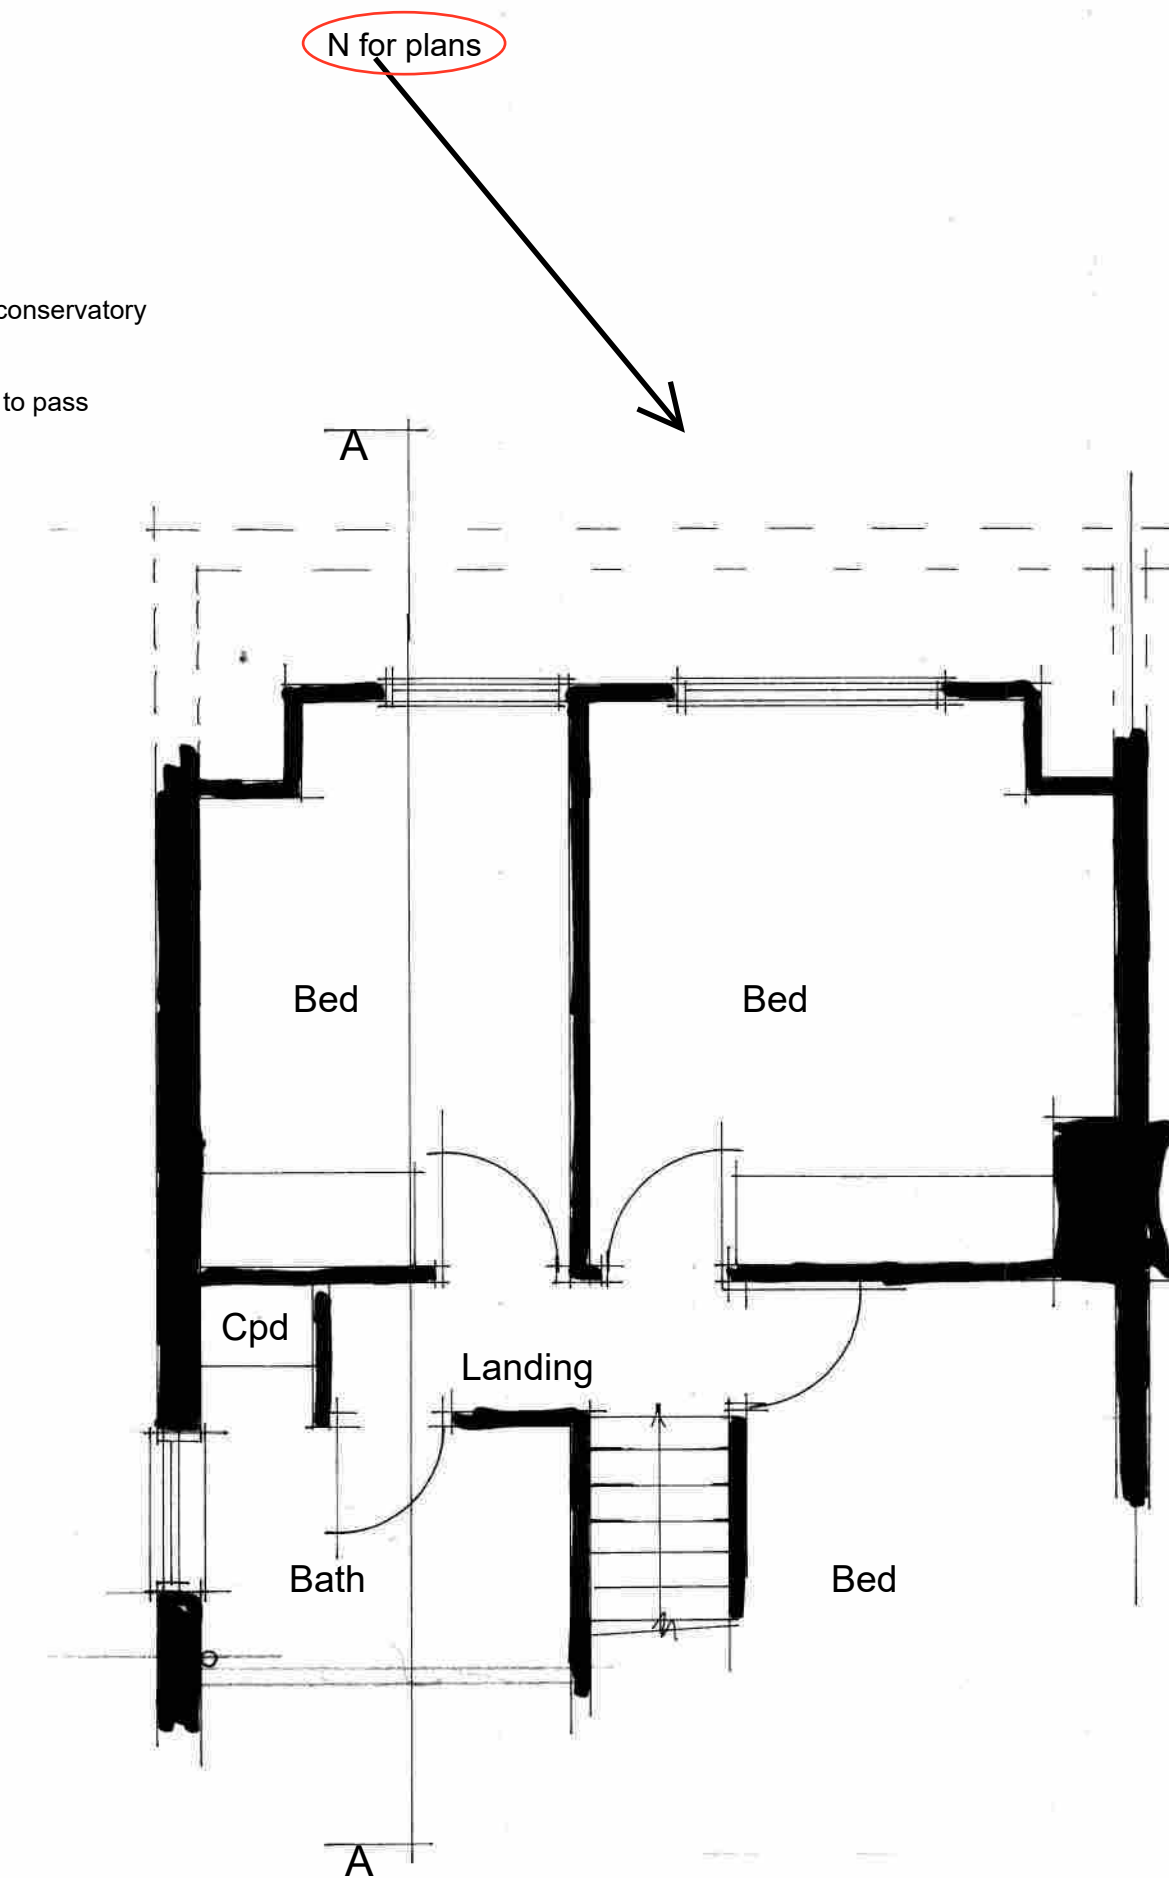

First floor plan (for reference) 1:50

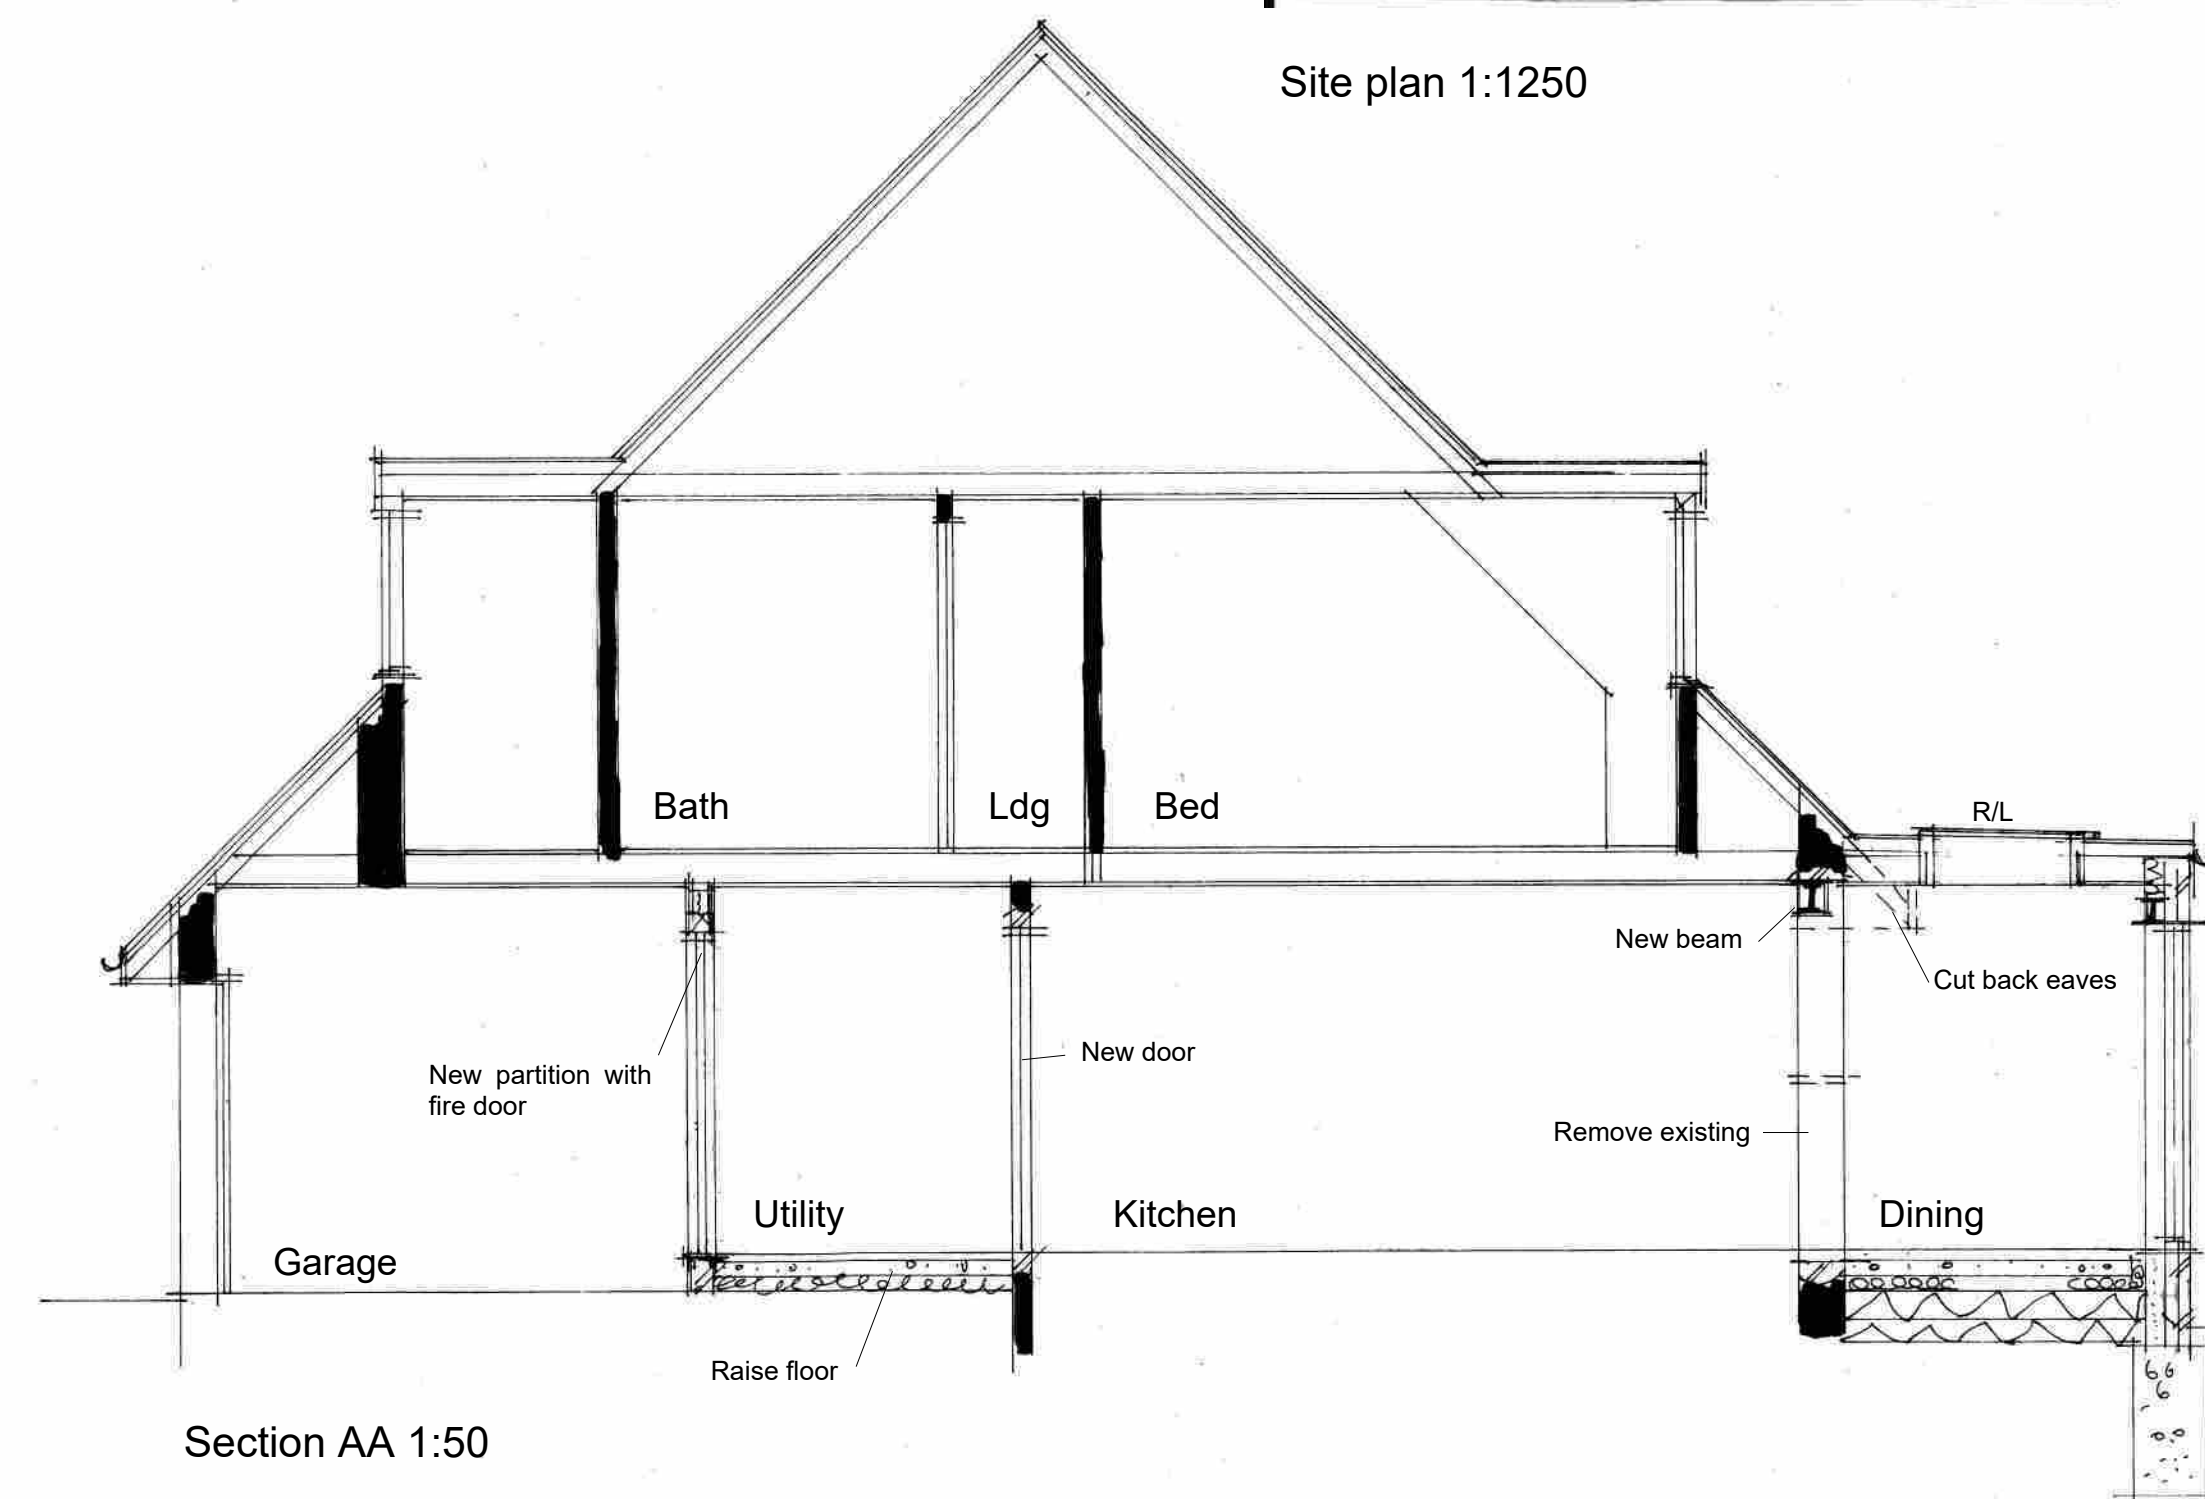

Section AA 1:50

AJ SALTER & SON
Architectural Technicians
and Surveyors
50 WINDSOR ROAD, WORTHING,
WEST SUSSEX, BN11 2LY
Tel/Fax: (01903 209496)
E-mail: ajsalterandson@hotmail.com

C			
B	Additional north point added to TP requirements	Feb 26	IS
A	Amended to client's requirements	Jan 26	IS
Client Mr & Mrs Slade			
Address 1 Tyne Close : Worthing			
Drawing	EXTENSION AND ALTERATION	No.	0126:1b
Scale	1:50 1:100 1:500 1:1250	Drawn	IS
		Date	Jan 26