
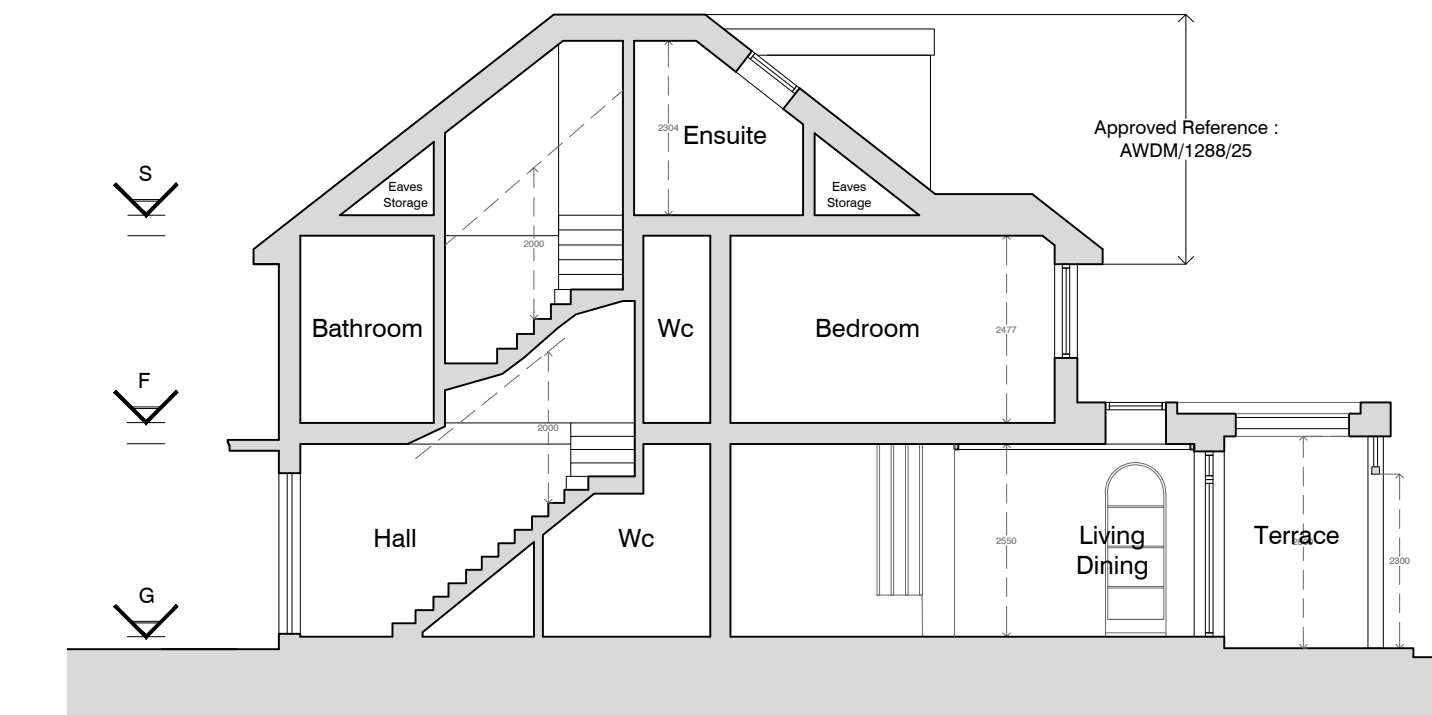
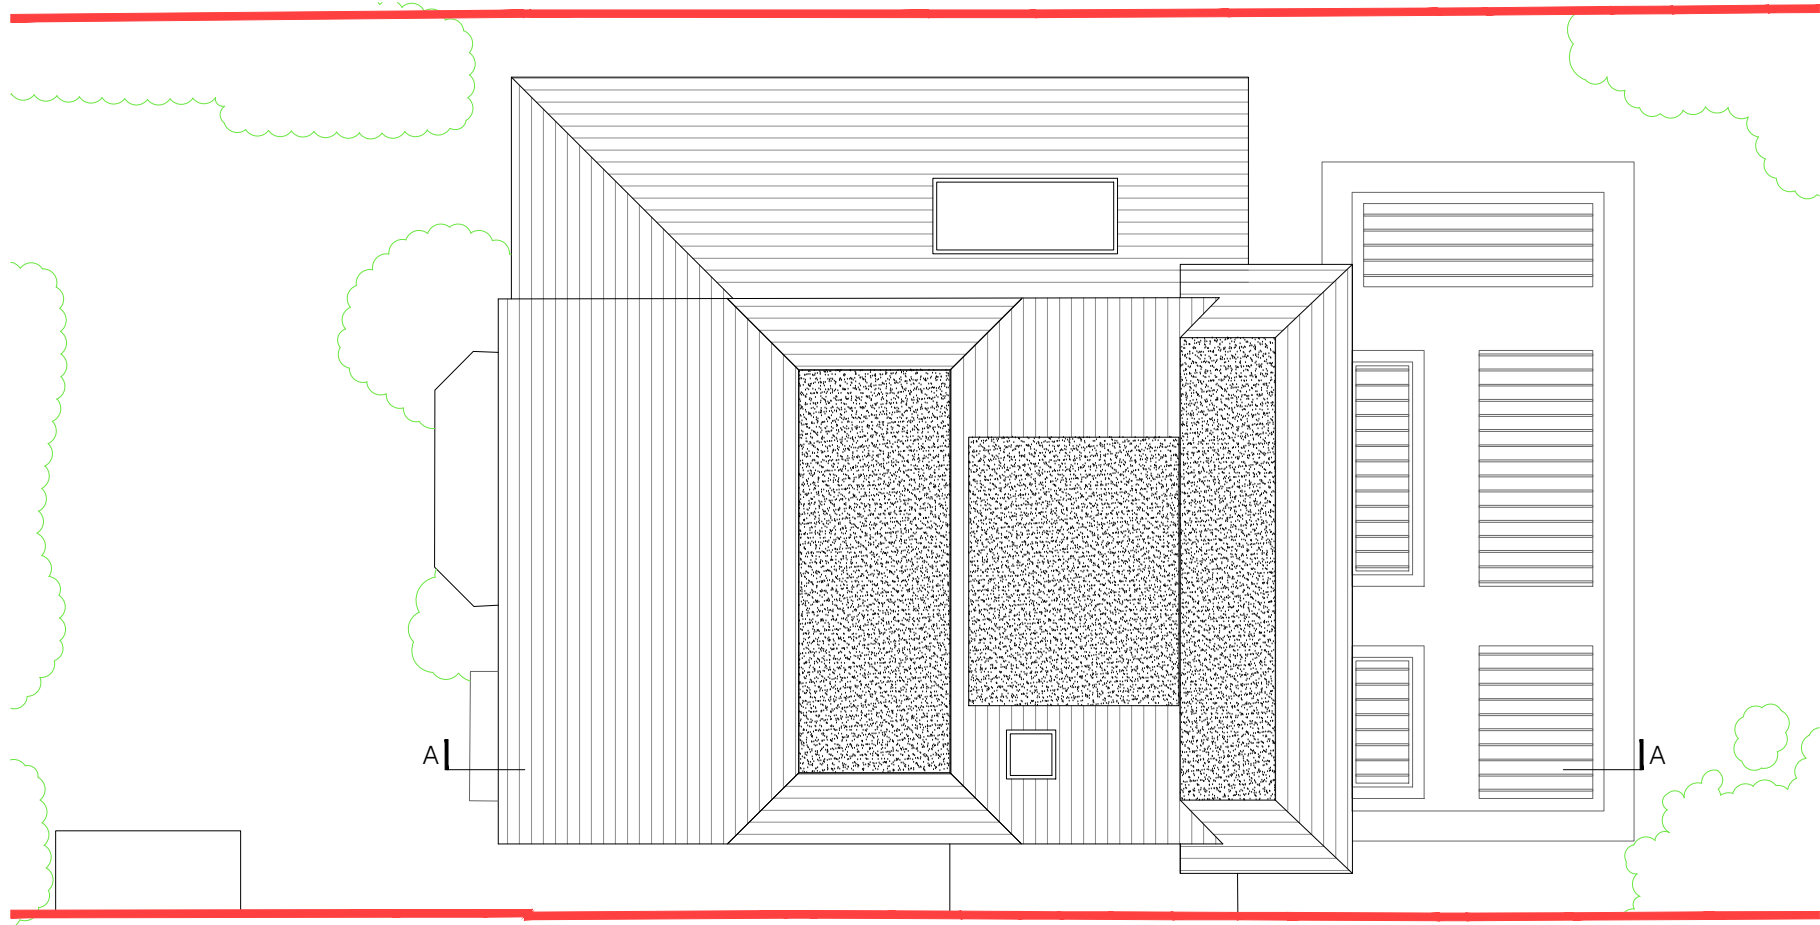
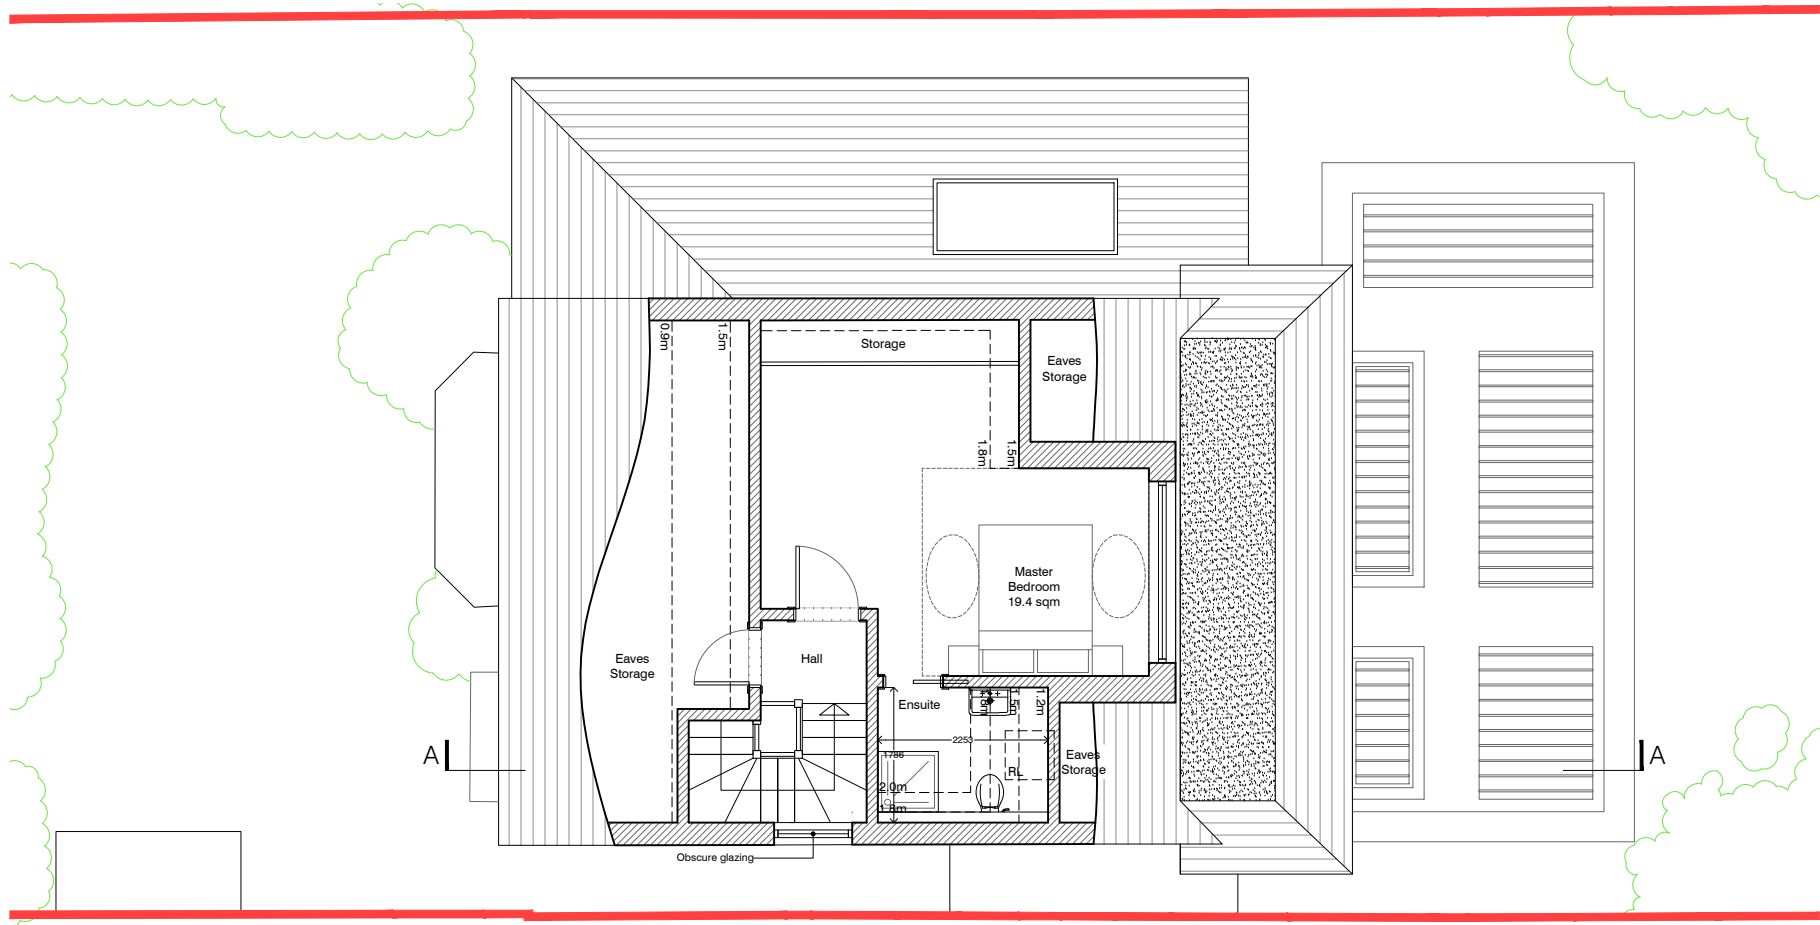
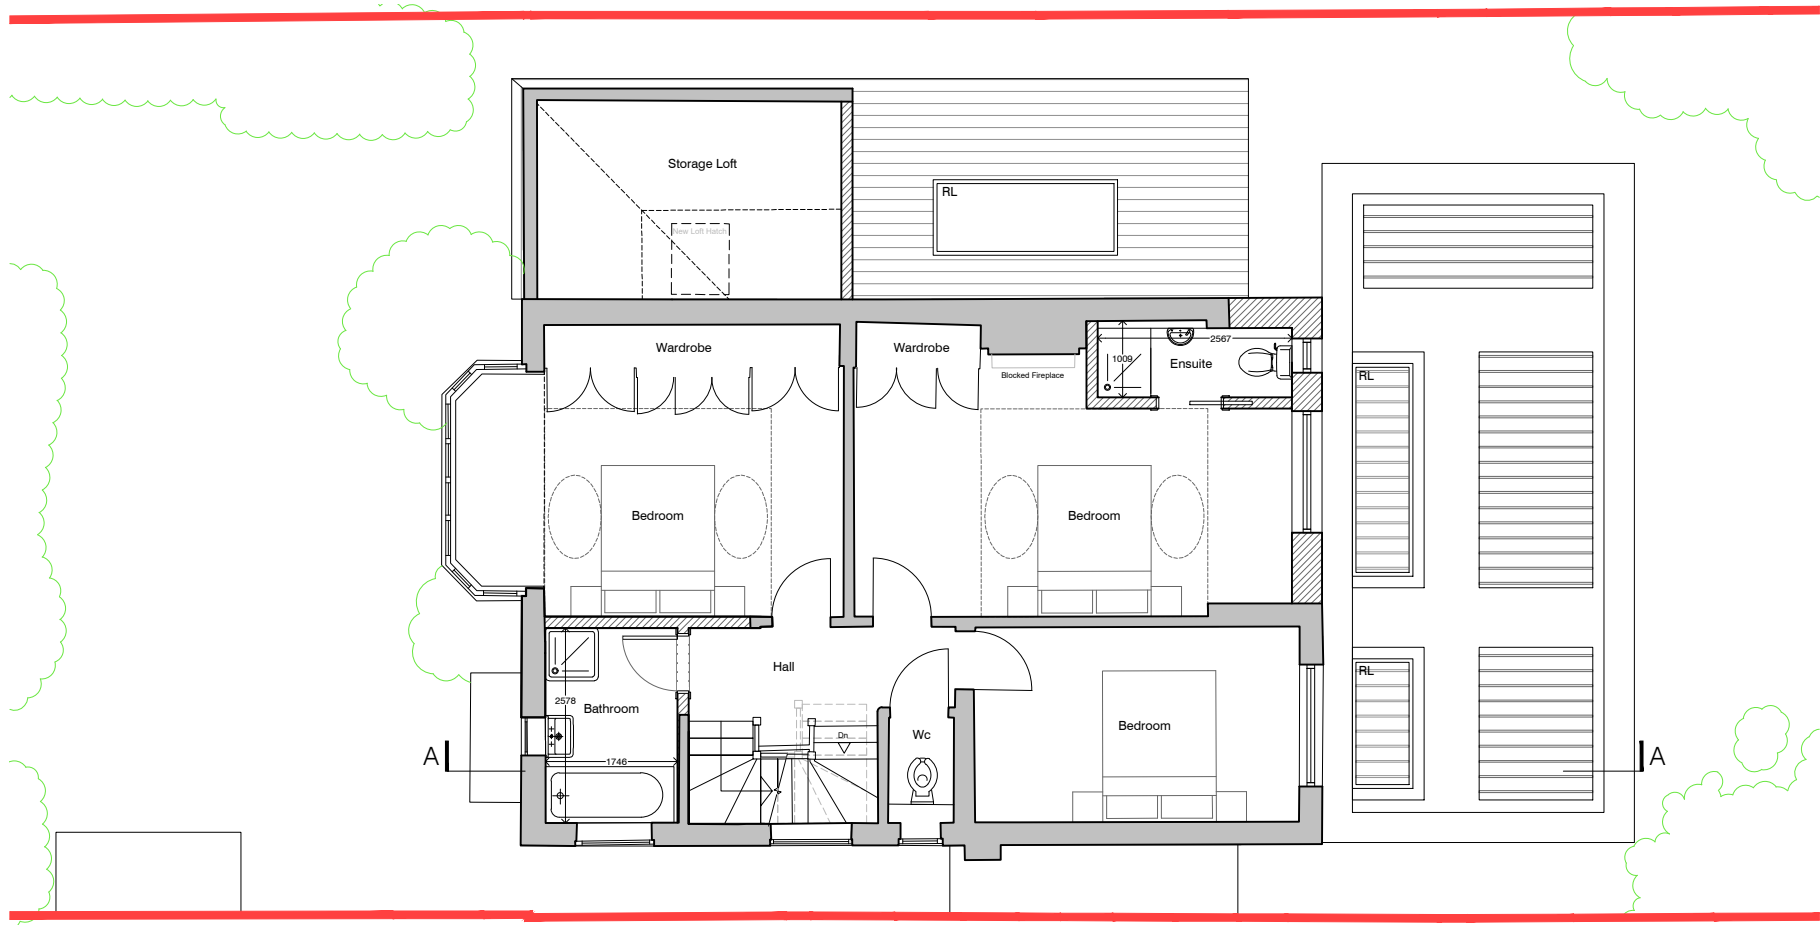



PROPOSED DRAWINGS

Combined with approved Application AWDM/1288/25

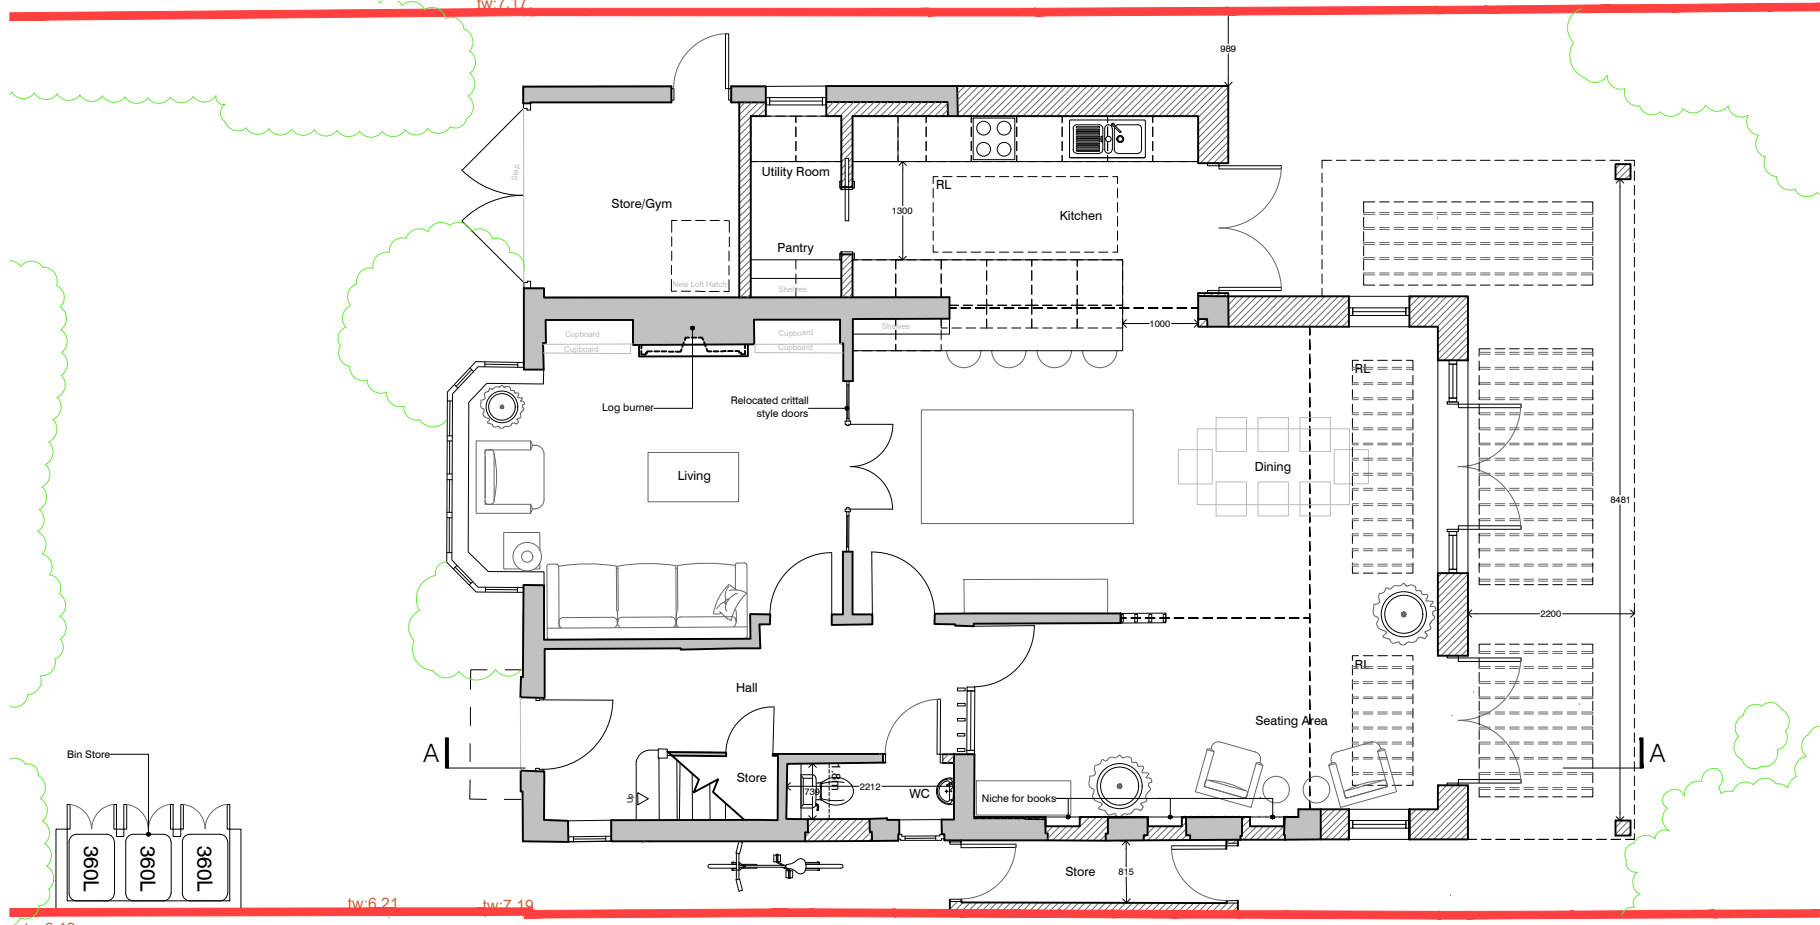

THE CONTRACTOR MUST VERIFY ALL DIMENSIONS ON SITE BEFORE MAKING SHOP DRAWINGS OR COMMENCING WORK OF ANY KIND. NO DIMENSIONS TO BE SCALED FROM THE DRAWING.

1. THE BOUNDARIES SHOWN ARE BASED ON INFORMATION BY OTHERS. ALL BOUNDARIES TO BE VERIFIED ON SITE PRIOR TO COMMENCING CONSTRUCTION.
2. TOPOGRAPHICAL LEVELS TO BE CONFIRMED.
3. DESIGN & QUOTED AREAS ARE SUBJECT TO DESIGN DEVELOPMENT & STATUTORY CONSENTS.
4. ALL SURVEY INFORMATION SHOWN IS SUBJECT TO FURTHER SITE INVESTIGATION DURING DEMOLITION.

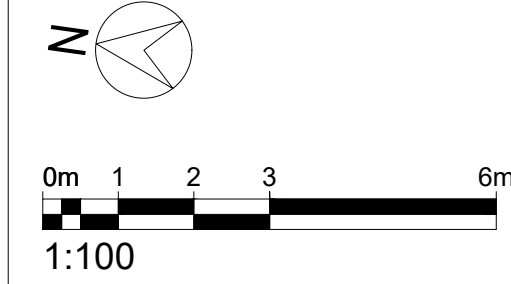

C	18.02.26	Planner comments	MC
B	06.02.26	Planner comments	MC
A	18.12.25	Elevation orientations added.	MC
REV	DATE	REVISIONS	CHK

mohsin cooper
ARCHITECTS
MOHSIN COOPER LIMITED, 7 HIVE MAJOR PARADE,
HIVE STREET, HIVE, EAST SUSSEX, BN1 2DF
www.mohsincooper.com
© COPYRIGHT EXISTS ON THE DESIGN
AND WORKS SHOWN ON THIS DRAWING

PROJECT :
19 Hailsham Road, Worthing, BN11 5PA
CLIENT :
Emma & Elton
DRAWING TITLE :
COMBINED -
PROPOSED PLANS, ELEVATIONS & SECTION AA

SCALE :	DRAWN :	MC	DATE :	DEC 25
1:100 @ A1	CHECKED :	MC	DATE :	DEC 25
NUMBER:	0586-P-002	REVISION:	C	

STATUS:
S2
PLANNING APPLICATION