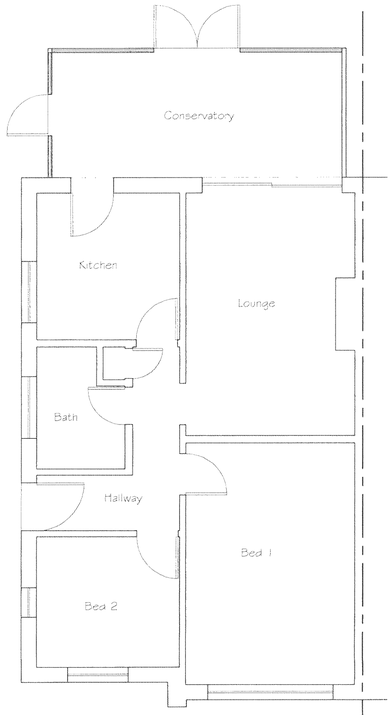

Existing Ground Floor Plan

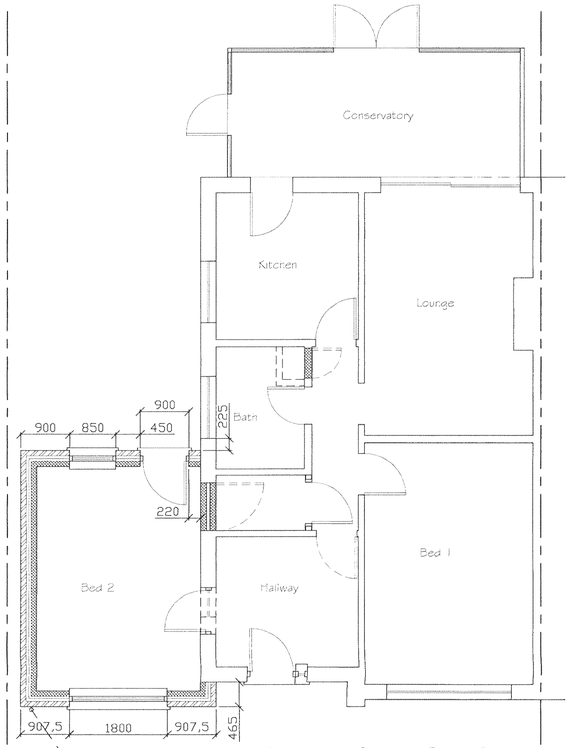

Proposed Ground Floor Plan

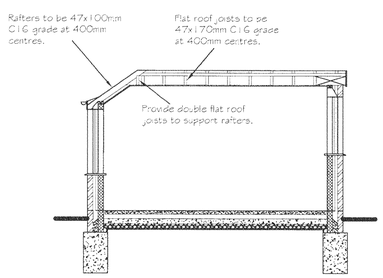

Cross Section

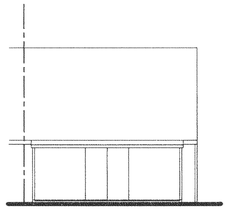

Existing Rear Elevation

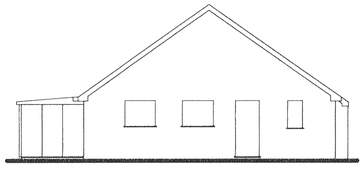

Existing Side Elevation

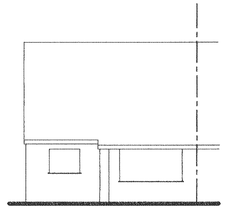

Existing Front Elevation

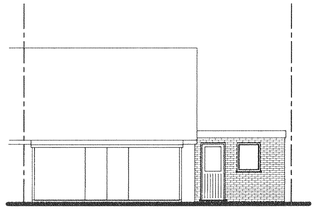

Proposed Rear Elevation

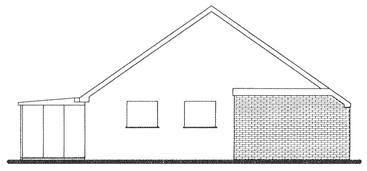

Proposed Side Elevation

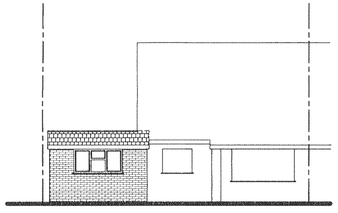

Proposed Front Elevation

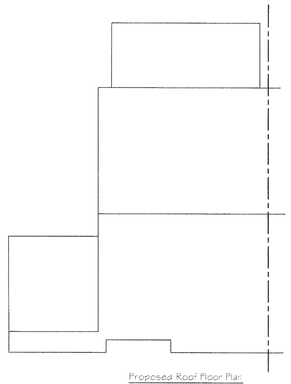

Proposed Roof Floor Plan

Tony Rogers
Building Consultant
Address: 40 Dawn Crescent, Upper Beeding, West Sussex, BN44 3WH
Telephone: 01903 815225 Mobile: 07803 500364

Rev.	Date:	Revision Description:

Client: S Harfield

Address: 26 Crowshaw Close
Lancing
West Sussex
BN15 9LE

Project: Proposed Side Extension

Scale: 1:50 1:100

Date: October 2010

Drawing No: 10/615/01

Drawn By: AWR

Revision: