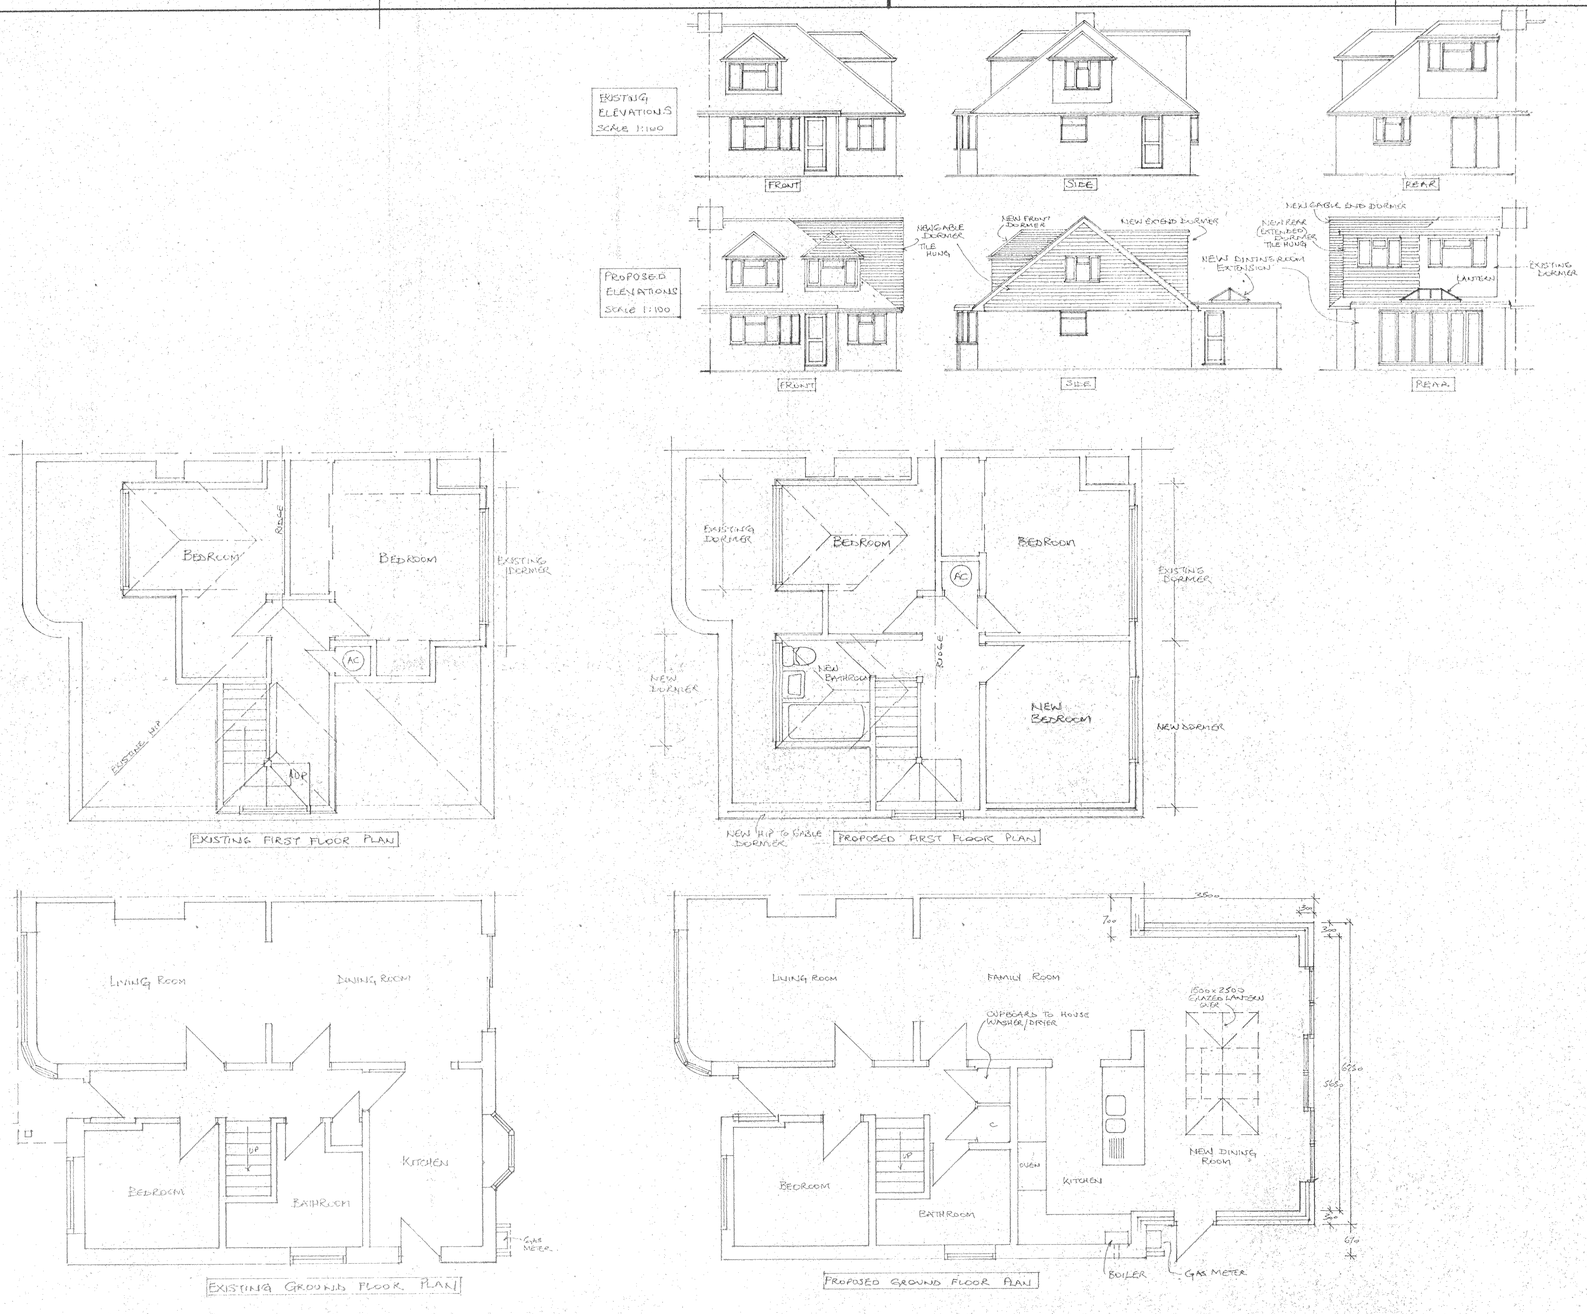

Loft Design Services
2 CHEVENING RD,
CHEVENING VILLAGE,
SEVENOAKS
KENT TN14 6HG
TEL: 01732 451924
MOB: 07713 646854
EMAIL: PtrWalt@aol.com

SUR DISTRICT COUNCIL
PLANNING DIVISION

Client	
PLAN MR + MRS A	Ad/0443/10 BOYD
DATE	15 NOV 2010

Job title

14 GARDEN CLOSE,
SHOREHAM-BY-SEA
WEST SUSSEX
BN43 6BR

Drawing title

EXTENSION TO LOFT INCLUDING FRONT/SIDE + REAR DORMER & SINGLE STOREY REAR EXTENSION

Scale	Date	Drawn
1:50, 1:100	18.10.2010	PW

A8/01

A1 594 x 841

Sheet design copyright RIBA Publications Ltd