0m 2m 4m 6m 8m 10m

VISUAL SCALE 1:100 @ A3

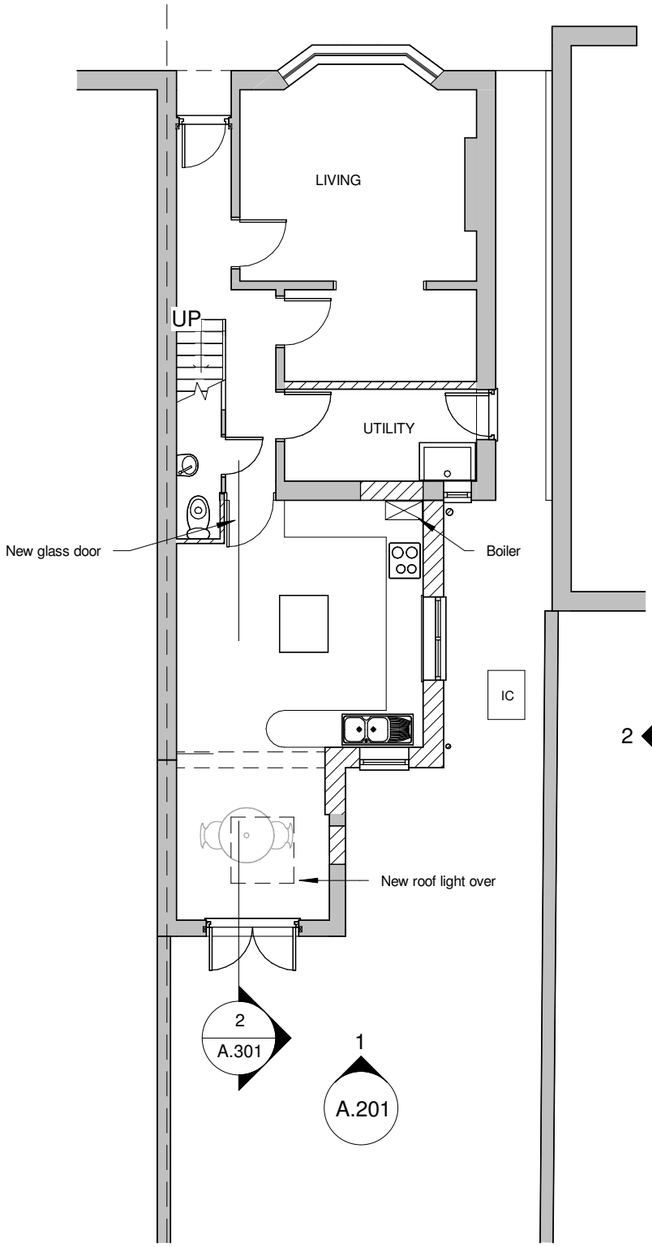


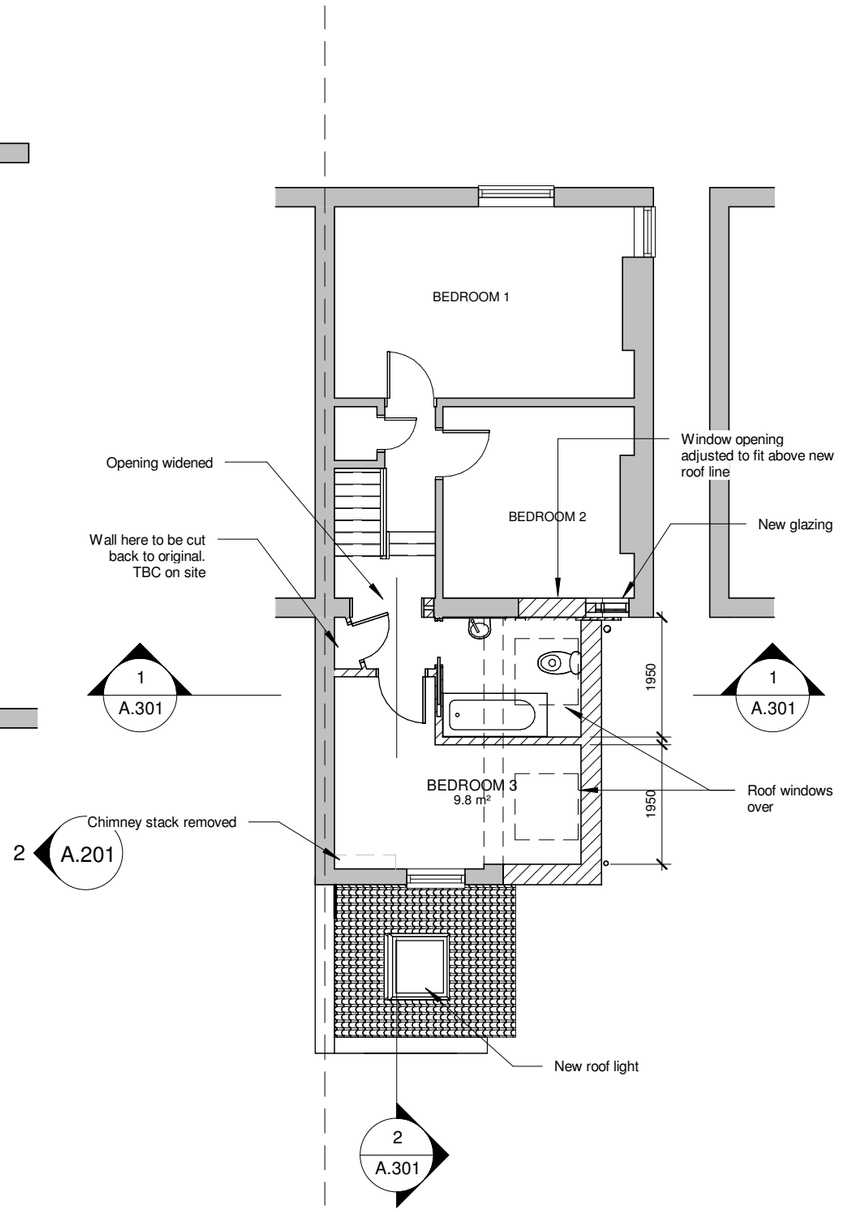


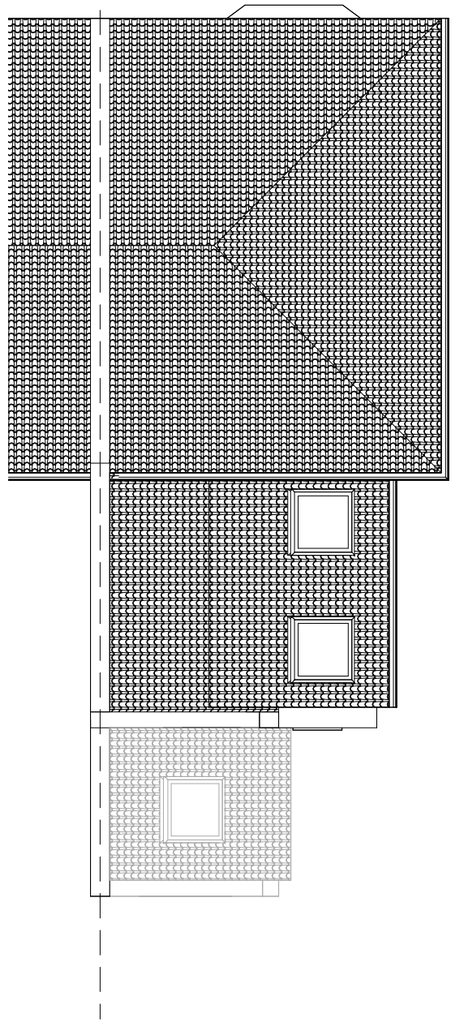

1 GROUND FLOOR
1 : 100

2 FIRST FLOOR
1 : 100

3 ROOF PLAN
1 : 100

KRONA DESIGN
ARCHITECTURAL DESIGN & DRAFTING
4 Union Place | Worthing | BN11 1LG
info@kronadesign.co.uk | kronadesign.co.uk
Tel: 01903 256150 Mob: 07827 994111

PROJECT
Side Extension

ADDRESS
1 St Dunstan's Road
Worthing
West Sussex

TITLE
Proposed Plans

CLIENT
Tamara Bowitz & Casey Davison-O'Brien

| DRAWN | STATUS | DATE |
|---|---|---|
| JLB | Design | 12/05/21 |

| SCALE (@ A3) | PROJECT NUMBER |
|---|---|
| 1 : 100 | KD.1154 |

| DRAWING NUMBER | REV |
|---|---|
| A.101 | C |

© KRONA DESIGN