Existing fence replaced with New and Armco Barrier installed to improve Safety


New Refuse Bin storage to be Installed

New Fencing to be installed

Existing Plant room door-relocated

Retaining Wall to be built and Key Clamp to be installed for safety

Existing Conifer Trees to be removed. New Tree Planting in Place.

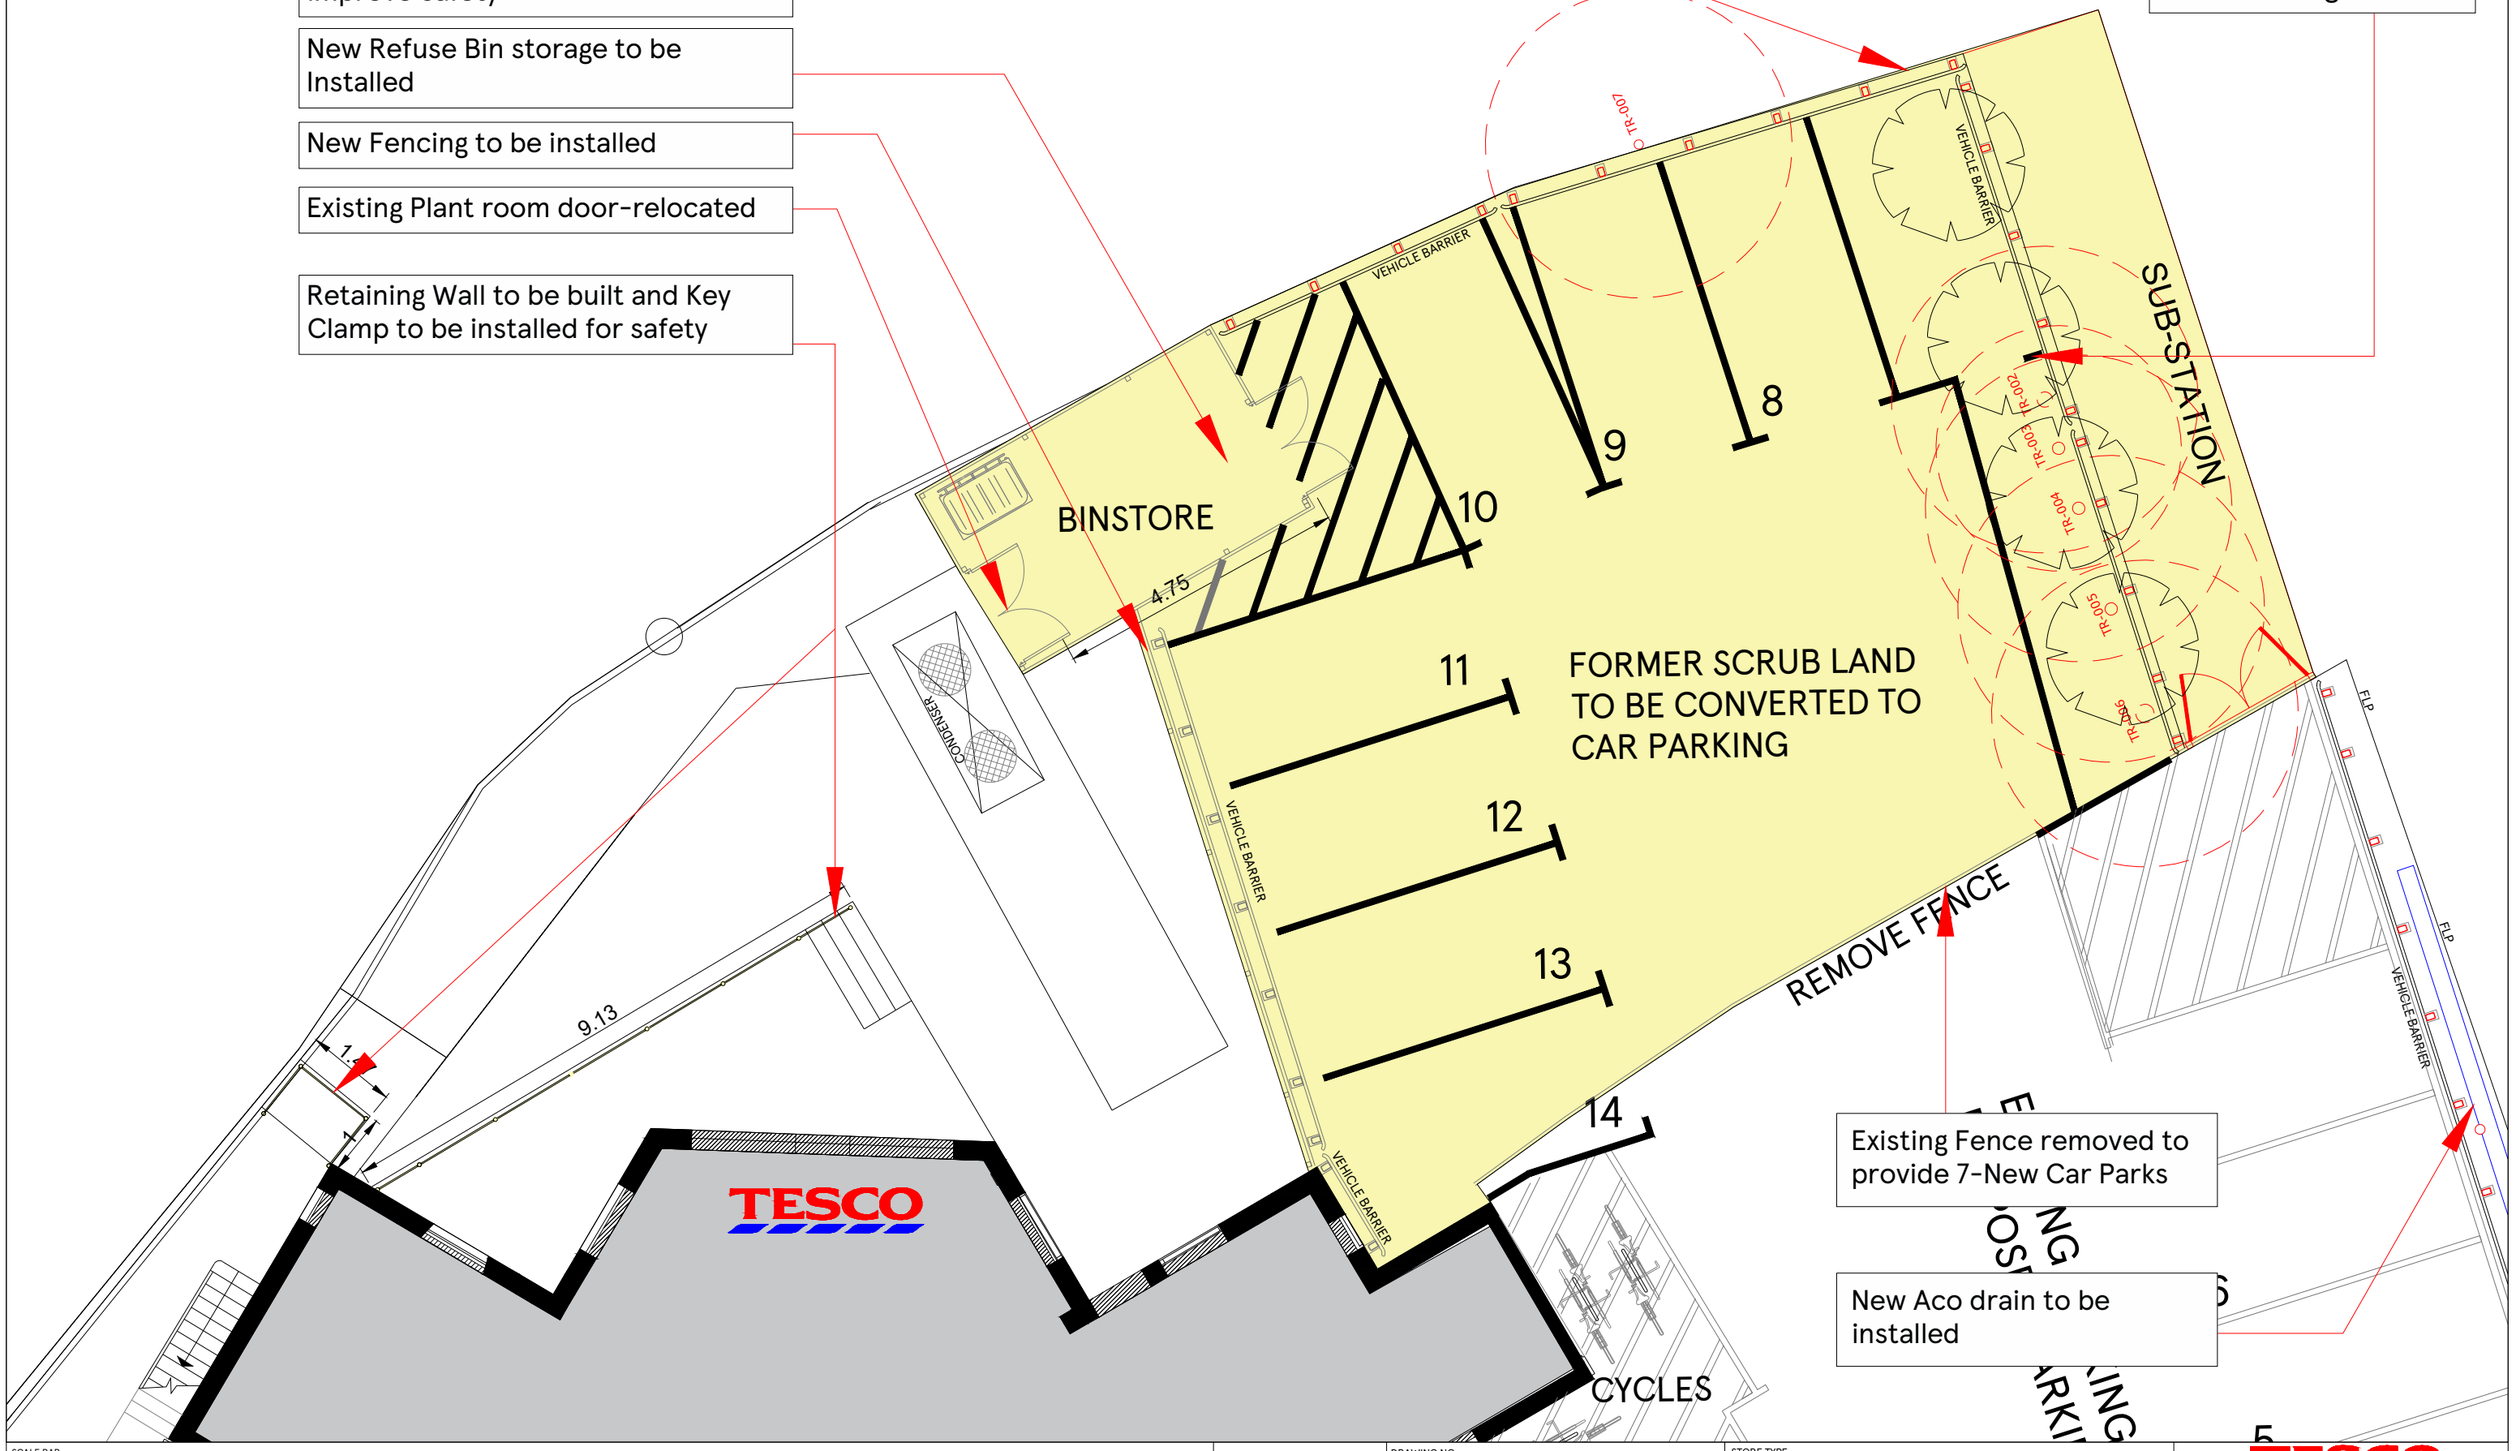

SCALE BAR

1:100

2m 0 2m 4m 6m 8m 10m

N

DRAWING NO	02_6687_02C_R1
SCALE	1:100@A3
DATE	04.02.2021
CHECKED BY	ANDY HORWOOD
DRAWN BY	SAISREE
STORE TYPE	EXPRESS
STORE NAME	UPPER SHOREHAM
CONTENT	PROPOSED PART PLAN

TESCO
FEASIBILITY PLANNING
STORE PLANNING DEPARTMENT
PROPERTY SERVICES
HIGHWOODS BUILDING, KESTREAL WAY
WELWYN GARDEN CITY, HERTFORDSHIRE, AL7 1GB UK
TELEPHONE : 01707 395150

THE COPYRIGHT AND ALL OTHER RIGHTS IN AND RELATING TO THIS PUBLICATION BELONG TO AND ARE THE SOLE PROPERTY OF TESCO STORES LIMITED
ALL RIGHTS ARE RESERVED. NEITHER THE WHOLE NOR ANY PART OF THIS PUBLICATION MAY BE REPRODUCED OR TRANSMITTED IN ANY FORM OR BY ANY ELECTRONIC OR MECHANICAL MEANS INCLUDING PHOTOCOPYING AND RECORDING OR FROM ANY RETRIEVAL SYSTEM WITHOUT THE PRIOR WRITTEN LICENCE FROM THE OWNER © 1997 TESCO STORES LIMITED