

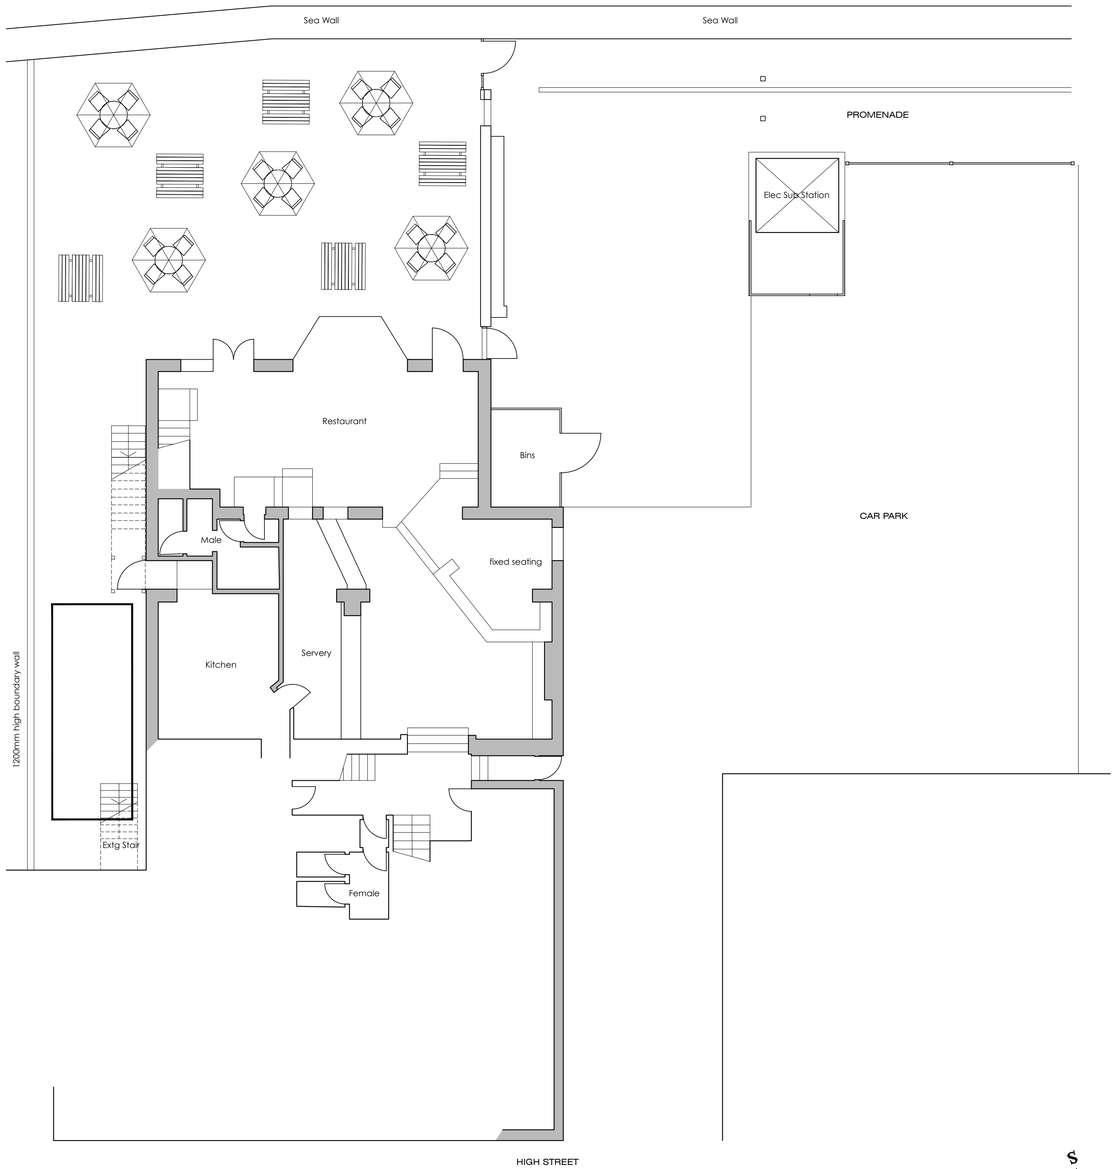


Existing Plan 1:100

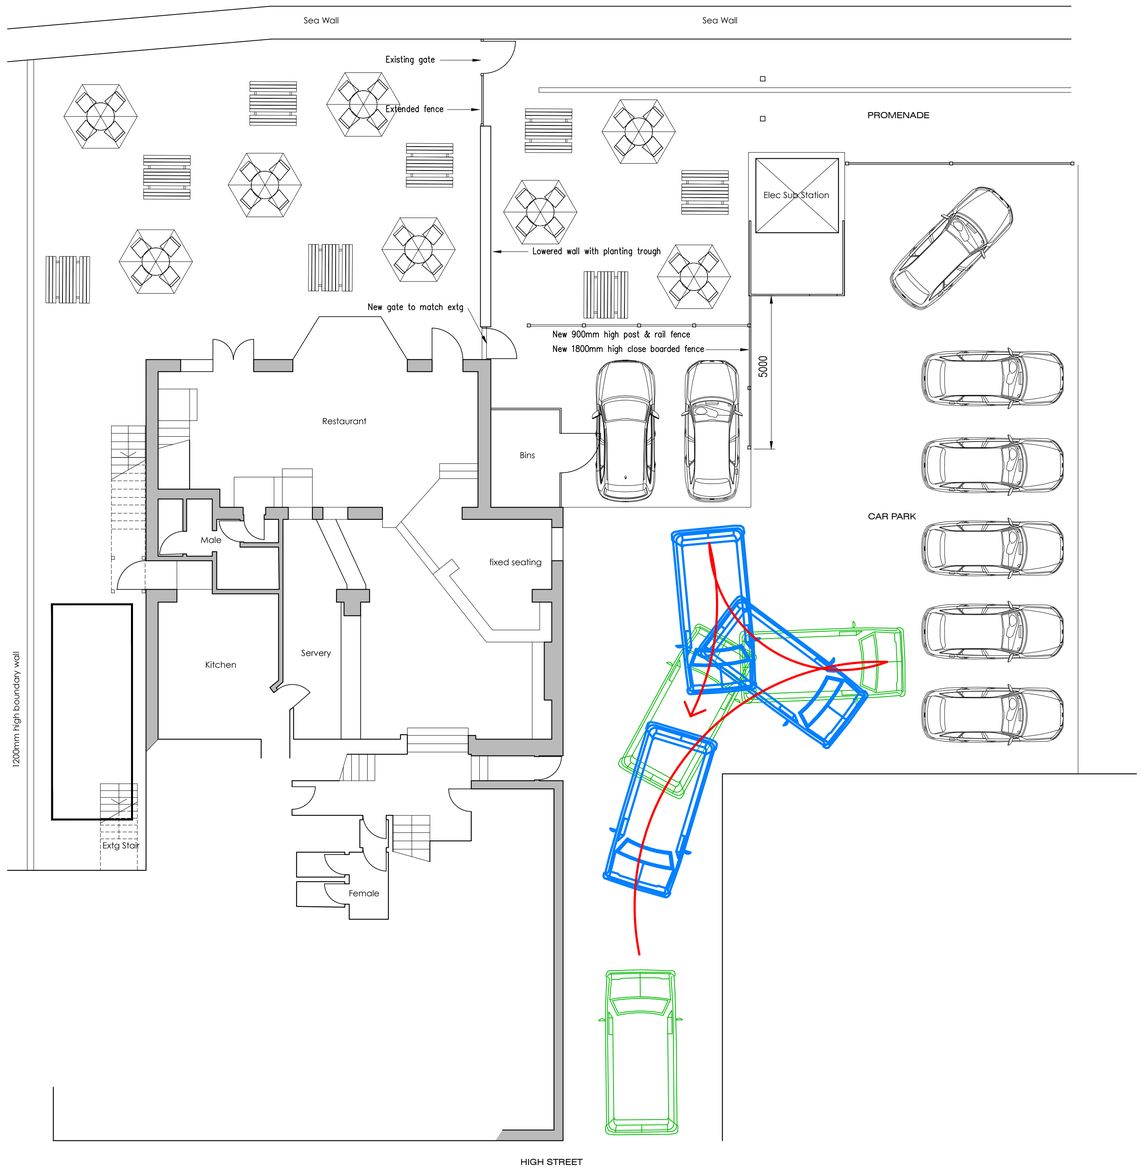

Proposed Plan 1:100

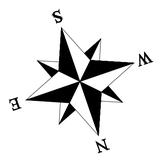

0 2 4 6 8 10m

SCALE

Copyright This drawing is the property of Colin Ladd Associates. Its copyright and design content is reserved by them and the drawing is issued on the condition that it is not copied, reproduced, retained or disclosed to any other unauthorised person, either wholly or in part without the consent in writing of Colin Ladd Associates. Do not scale this drawing.

Verify all dimensions on site before commencing any work or preparing any shop drawings. All dimensions are in mm unless otherwise stated. Report any alterations or omissions to the Architect. This drawing incorporates information from other professions. Colin Ladd Associates cannot accept responsibility for the integrity or accuracy of such information. Any clarification and/or additions that are required appertaining to such information should be sought from the relevant party or their appointed representative.

Rev	Details	Name	Date
D	1.8m high fence added	CL	20.07.18
C	Delivery movements shown	CL	05.06.18
B	Elevations removed, amendments	CL	11.12.17
A	Minor amendments	CL	07.12.17

Colin Ladd Associates
Architects & Designers
.
8 Haymakers Lane
Ashford
Kent
TN23 4GN
Tel:01233 625538
email:mail@colinladd.com

Client: Shepherd Neame Ltd

Project: Crown & Anchor
Shoreham
BN43 5DD

Drawing Name: Plan Existing and Proposed

Status: PLANNING

Scale: 1:100 @ A1

Date: Dec 2017

Drawn By: CL

Checked By: .

Computer File Name: 550-01.dwg

Drawing No: 550-01

Revision: D