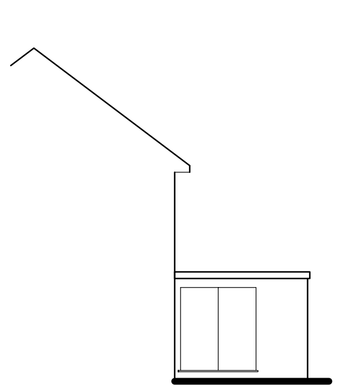

Existing Side (South-East) Elevation

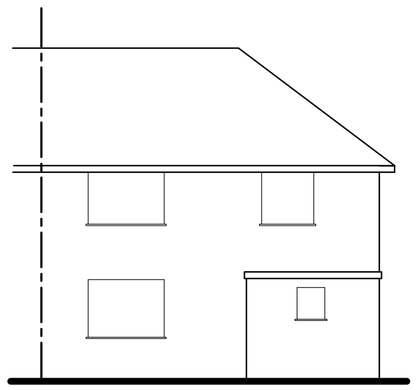

Existing Rear (North-East) Elevation

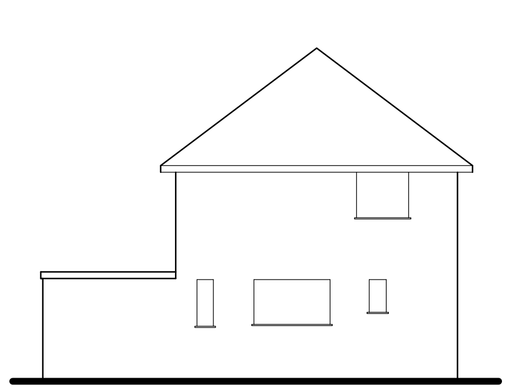

Existing Side (North-West) Elevation

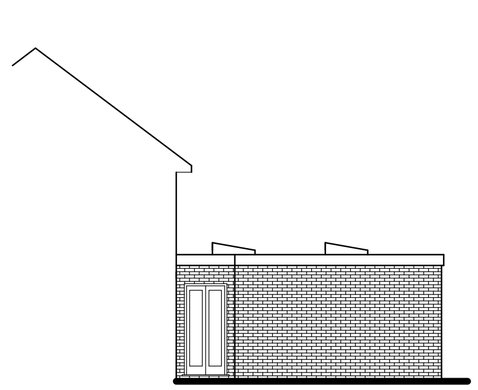

Proposed Side (South-East) Elevation

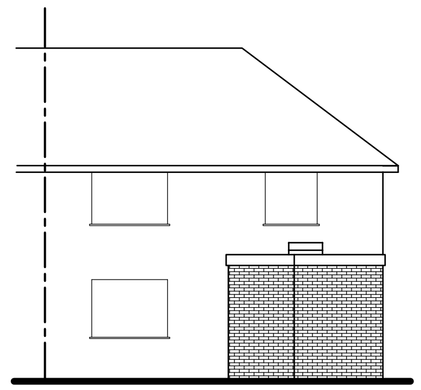

Proposed Rear (North-East) Elevation

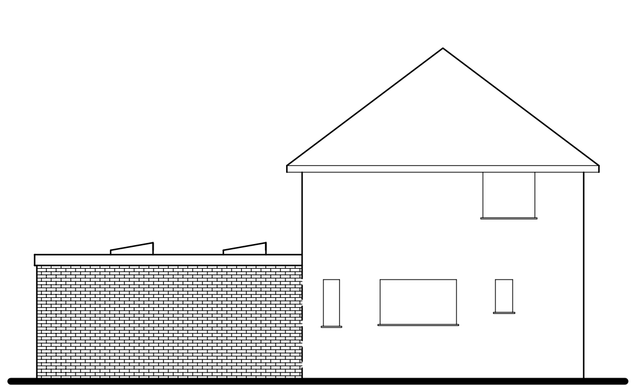

Proposed Side (North-West) Elevation

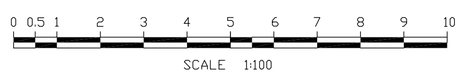

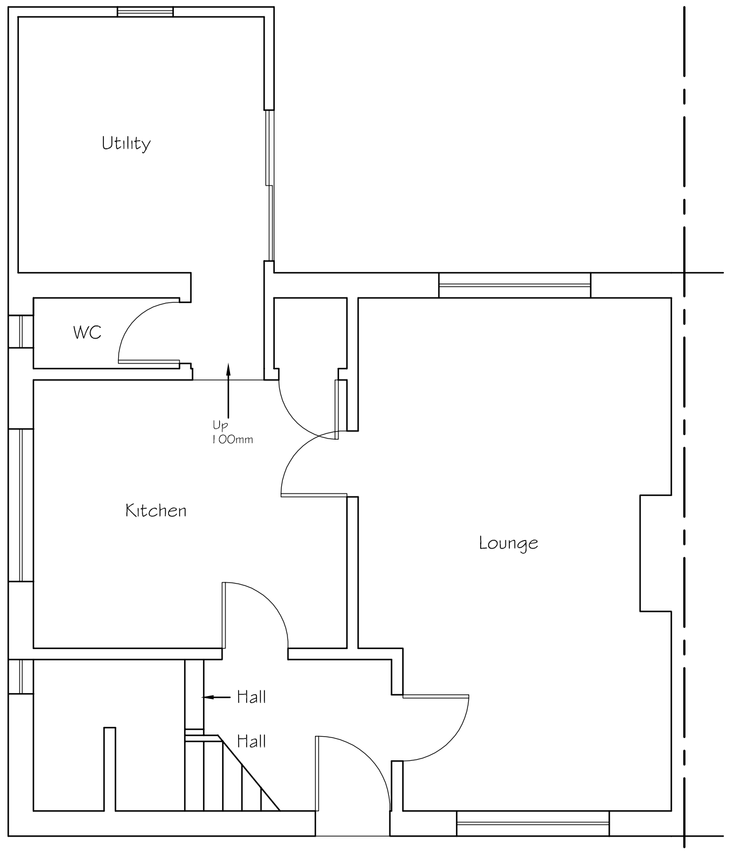

Existing Ground Floor Plan

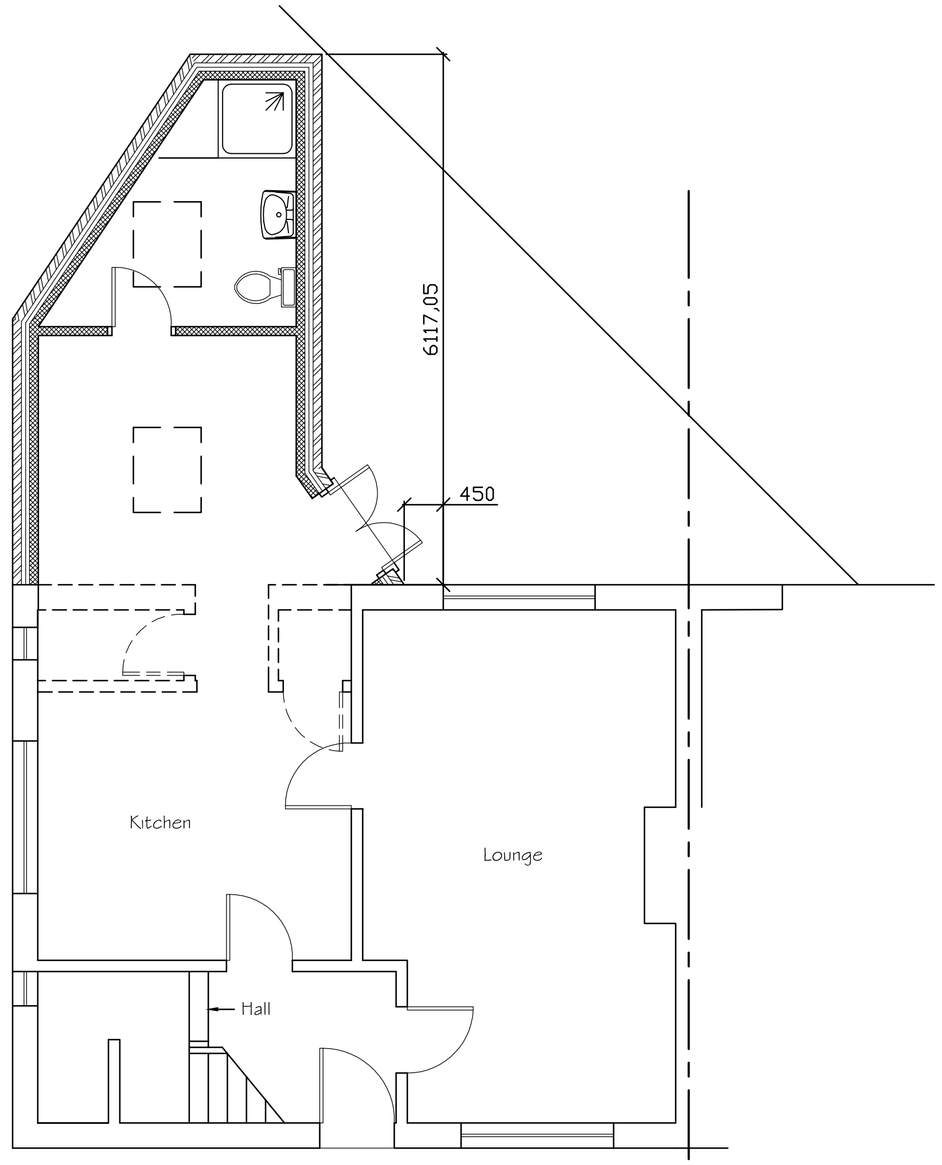

Proposed Ground Floor Plan

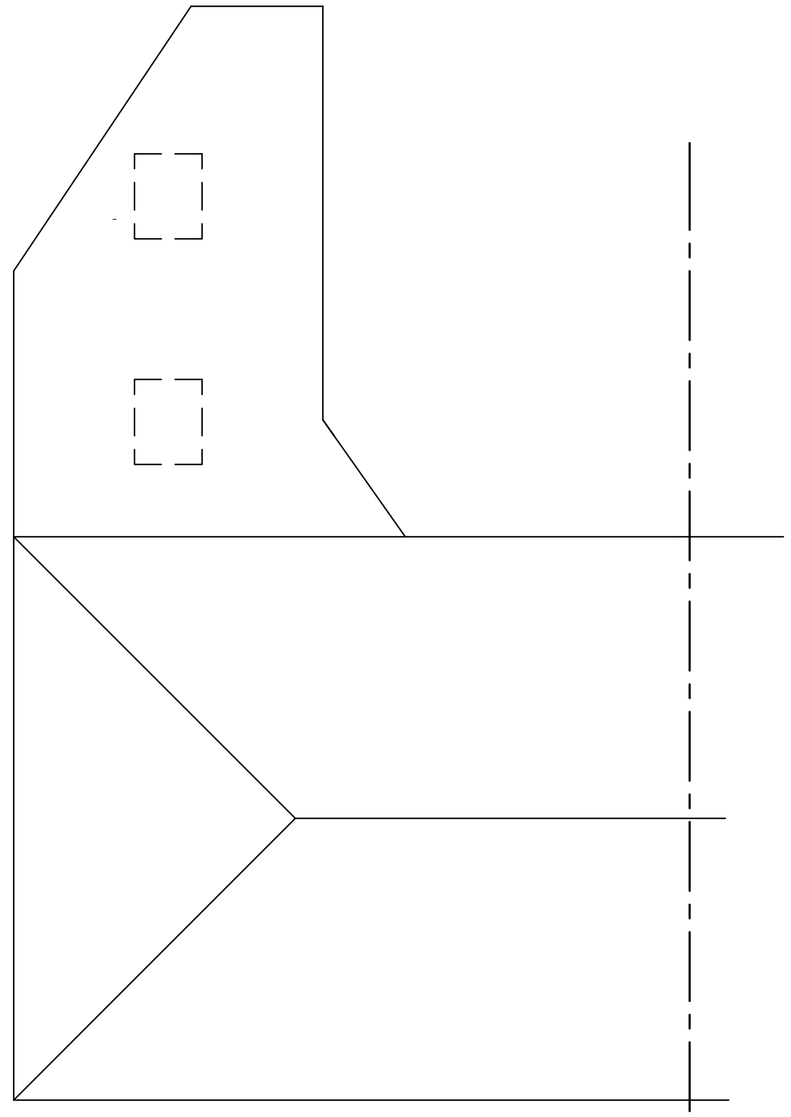

Proposed Roof Plan

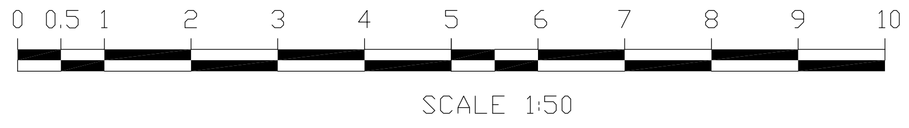

Tony Rogers
Building Consultants
Address: 40 Dawn Crescent, Upper Beeding
West Sussex, BN44 3WH
Telephone: 01903 815225 Fax: 01903 815225

Rev.	Date:	Revision Description:

Client: Mr & Mrs Croucher

Address: 5 Orchard Close
Southwick
West Sussex
BN42 4NJ

Project: Proposed single storey rear extension

Scale: 1:50 1:100
Paper Size A1

Date: May 2016

Drawing No: 16/1129/01

Drawn By: AWR

Revision: