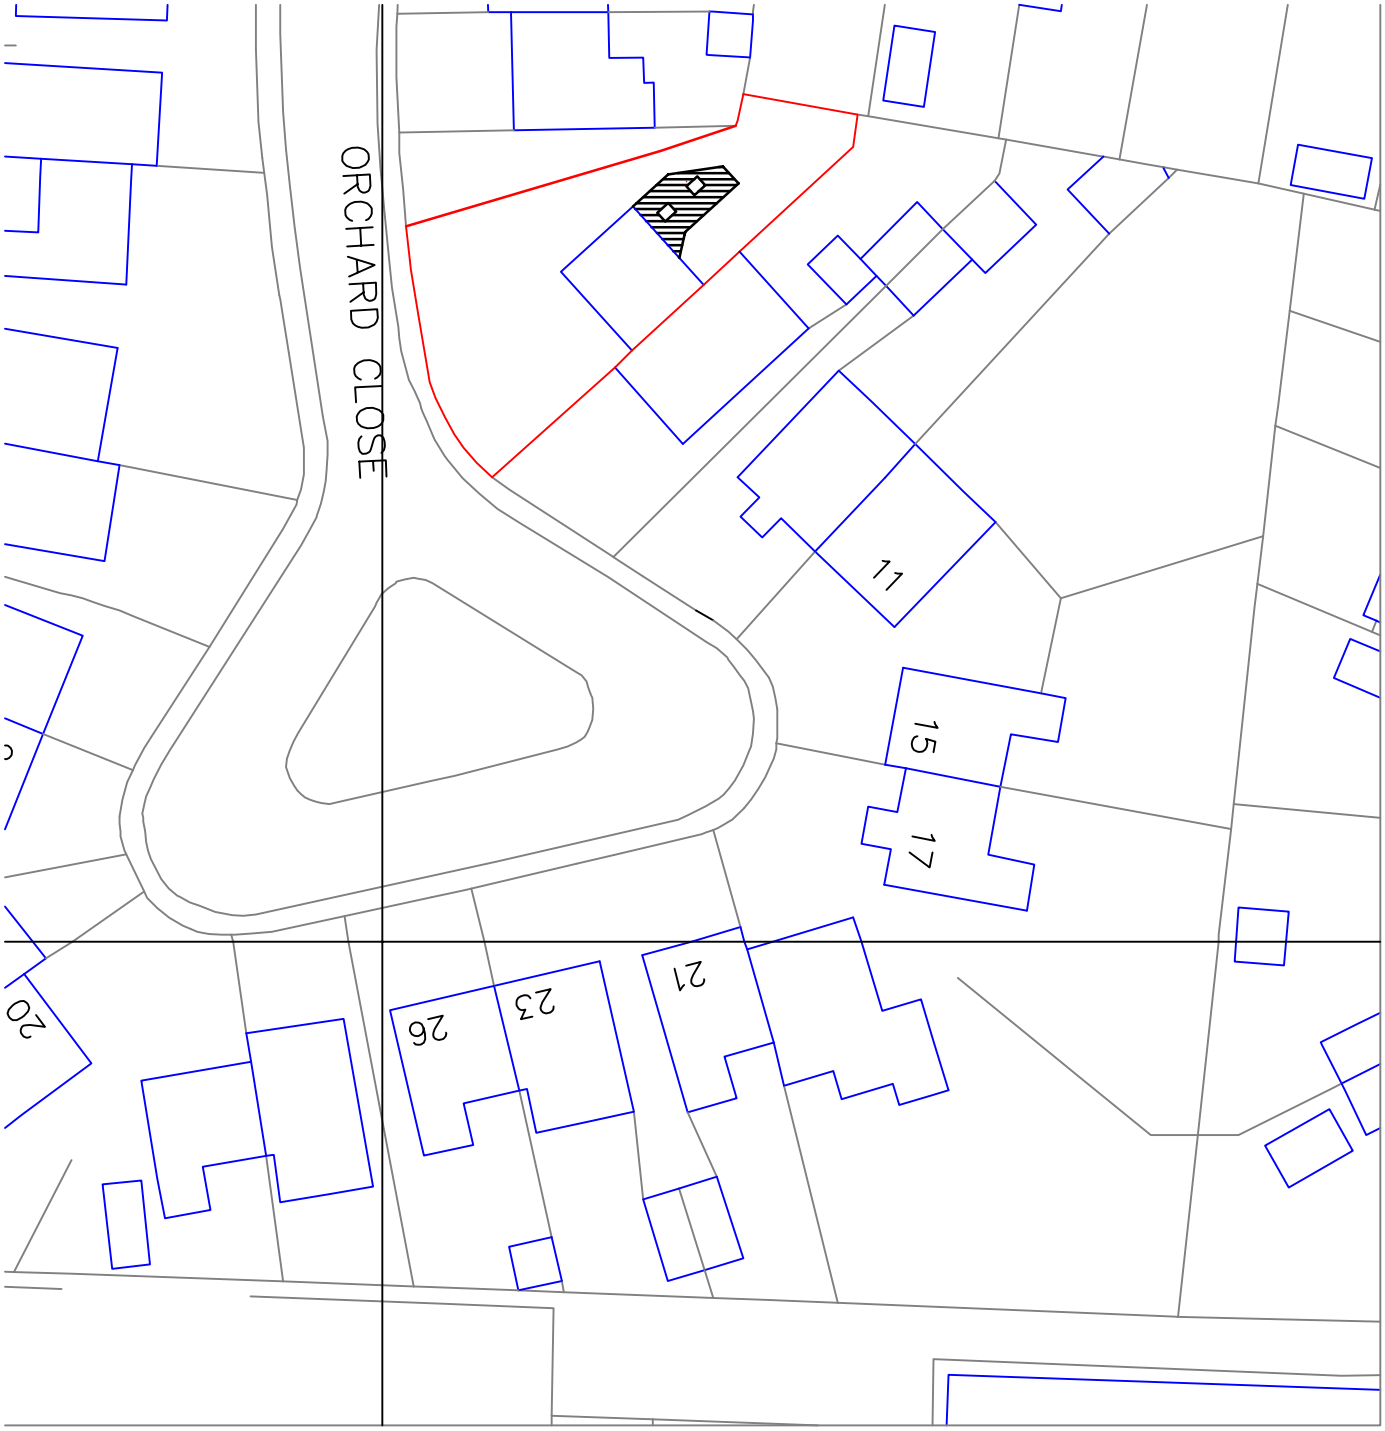

0 20 40 60 80

N

5 Orchard Close
Southwick
Block Plan 1:500
A4 Paper