

Scale - 1:1250

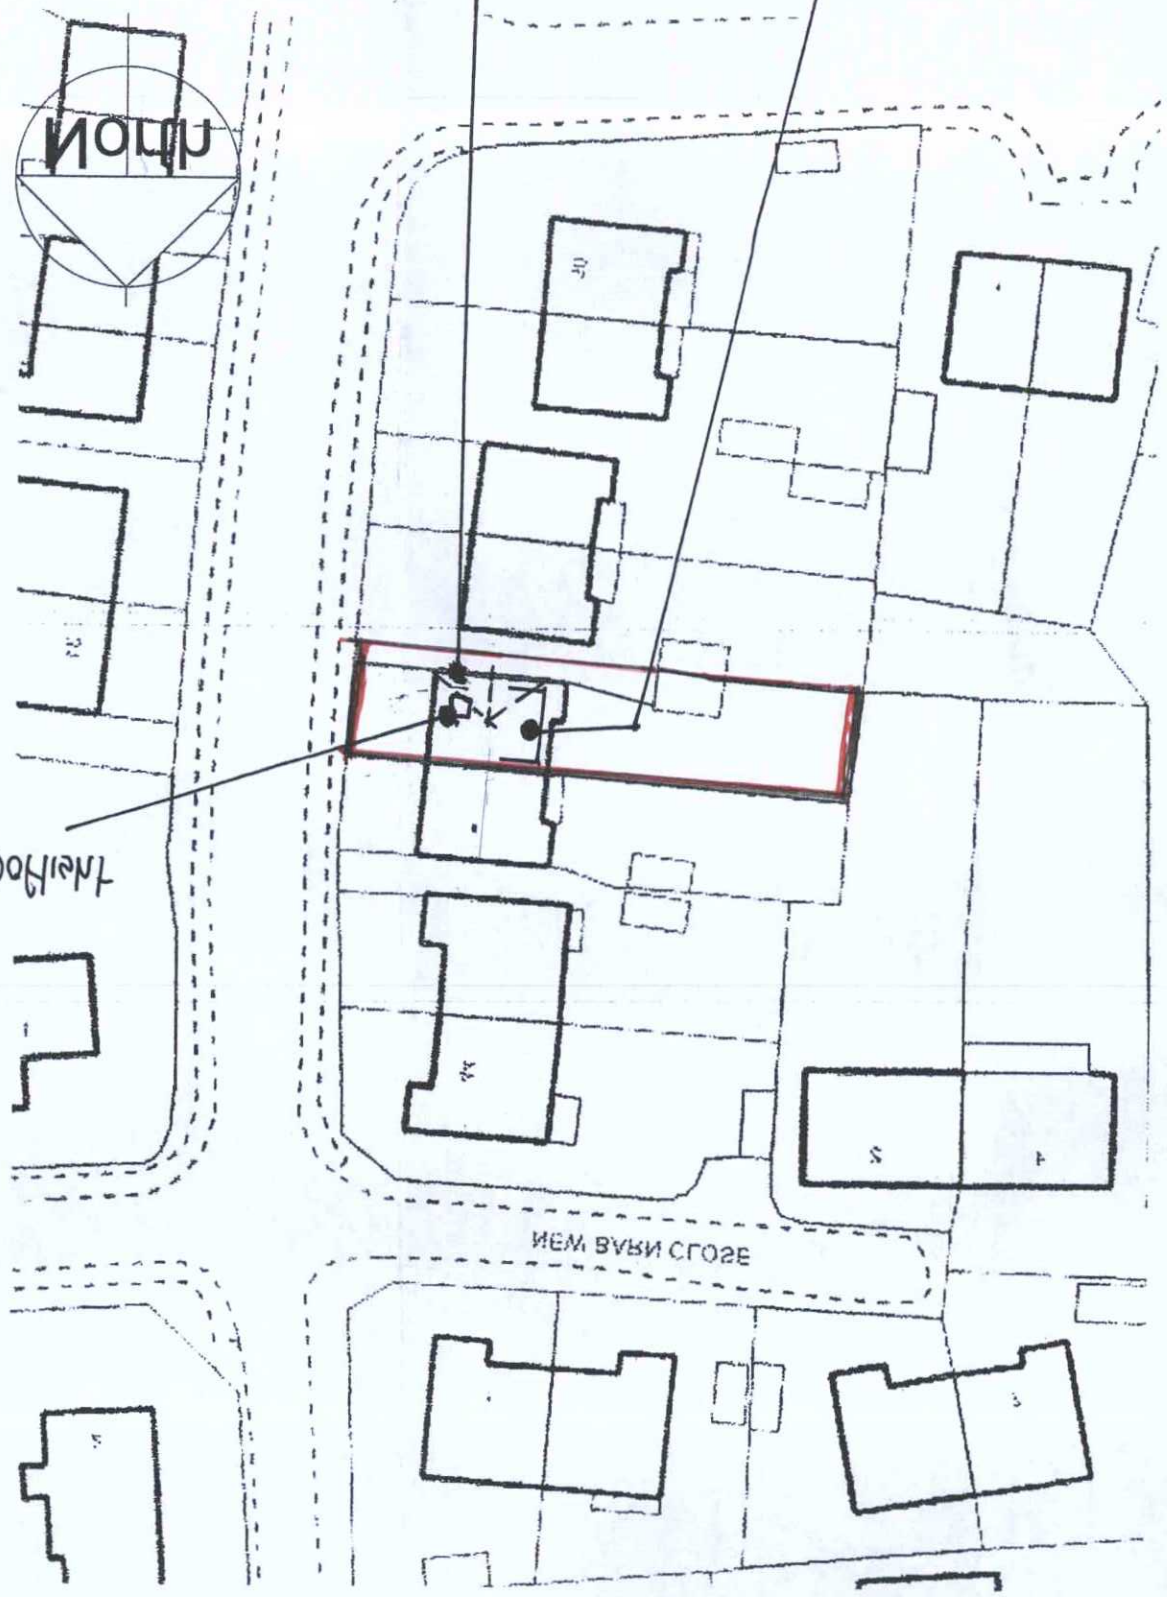

Scale - 1:200

ADUR & WORTHING PLANNING SERVICES		
PLAN	AWDM\ofpolip	
DATE	18 MAY 2018	VALID

Scale - 1:1250 0 10 20 30 40 50

Scale - 1:200 0 2 10 12 50 52

Mel Humphrey
MRICS CABE

38 Northease Drive
Hove
East Sussex
BN3 8PD

07707055785

mel_humphrey_uk@yahoo.co.uk

RICS chartered surveyors of building excellence

Drawing title
Location Plan

A3 Drawing Size
1:200 and 1:1250 scale

Do not scale from this drawing except for planning as photocopies will be subject to distortion
Drawings to be read in conjunction with all other architect's and structural engineers contract drawings and specifications.
Any discrepancies must be brought to the attention of the architect immediately
The contractor must verify all dimensions on site measurement before ordering materials or manufacturing components
Substitute materials and products to those named will be accepted if proven to be of equal or higher performance and not in conflict with other elements

Project:
38 New Barn Road
Shoreham By Sea
West Sussex
BN43 6HN