Scale 1:100 — 0 1 2 3 4 5 6 7 8 9 10 Metres

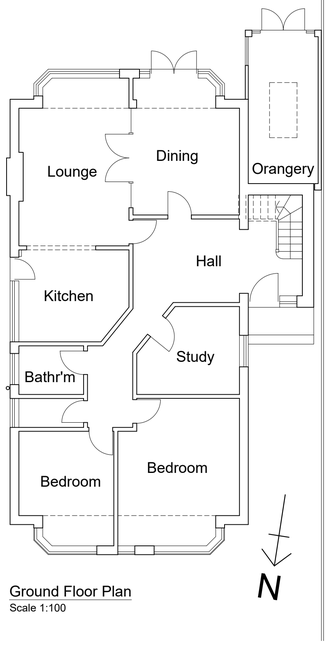

Ground Floor Plan
Scale 1:100

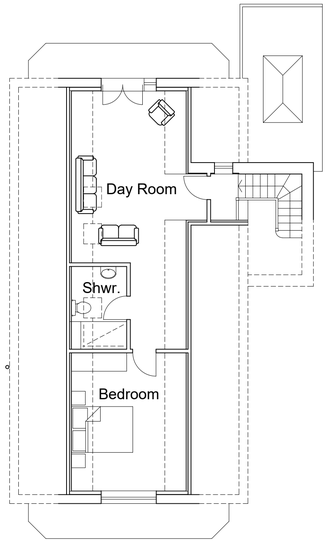

First Floor Plan
Scale 1:100

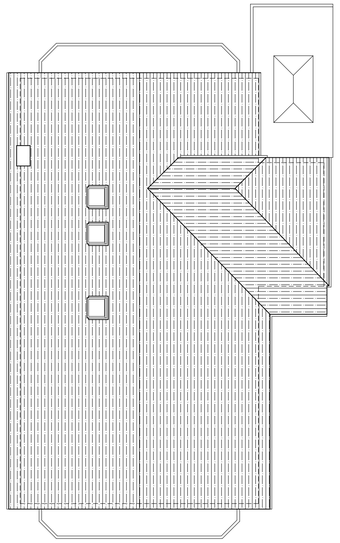

Roof Plan
Scale 1:100



Front (north) Elevation
Scale 1:100

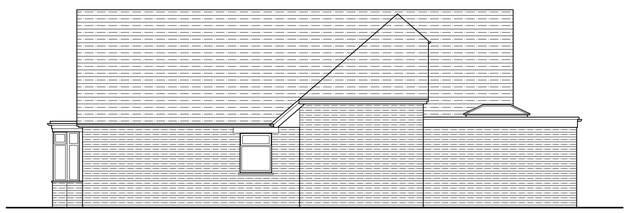

Side (west) Elevation
Scale 1:100



Rear (south) Elevation
Scale 1:100

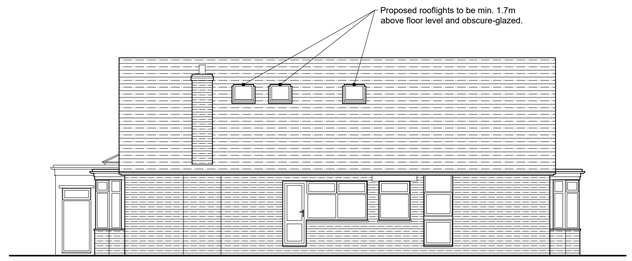

Side (east) Elevation
Scale 1:100

Rev:	Description:	Date:
C	Roflights revised.	28.08.25
B	Roflights added.	30.06.25
A	Option 1 selected, internal door removed, sections added.	19.06.25

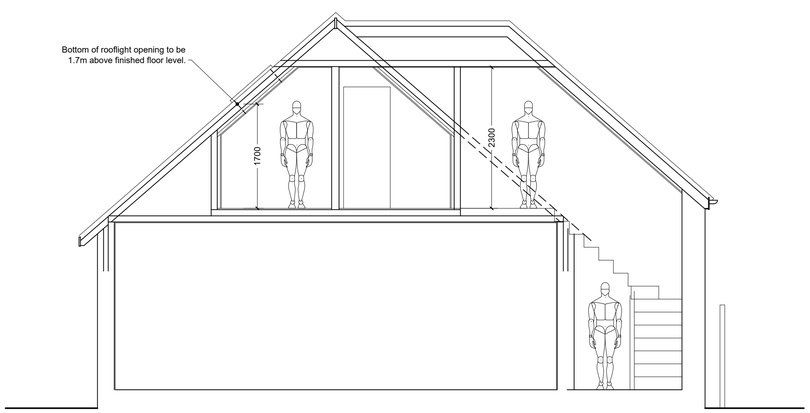

GA Section - Front
Scale 1:50

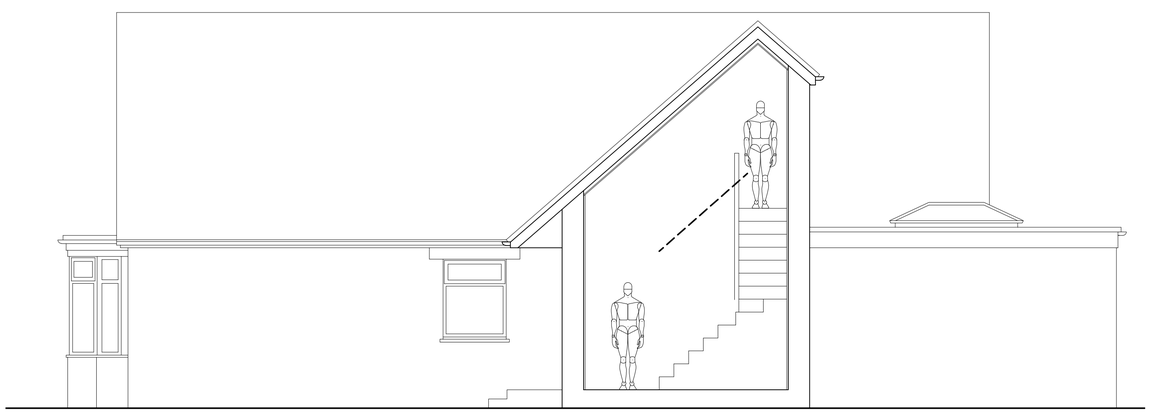

GA Section - Side
Scale 1:50

Scale 1:50 — 0 1 2 3 4 5 Metres

HORIZON DESIGN
ARCHITECTURAL TECHNOLOGY

Horizon Design Limited
4 High View
Worthing BN13 3DQ
01903 205868
info@horizon-design.co.uk www.horizon-design.co.uk

Client:
Mr Nowatschenko & Ms Hurley

Project:
Extension & Alterations to:
39 Rugby Road
Worthing
West Sussex
BN11 5LS

Drawing title:
Proposed Floor Plans, Roof Plans, Elevations, GA Sections.

Scale:
1:100 / 1:50 @ A1

Date: 13.06.25
Drawn: KWF

Drawing number: 3222-02
Revision: C