Scale
1:200

0 5 10 15 20 25 30 Metres

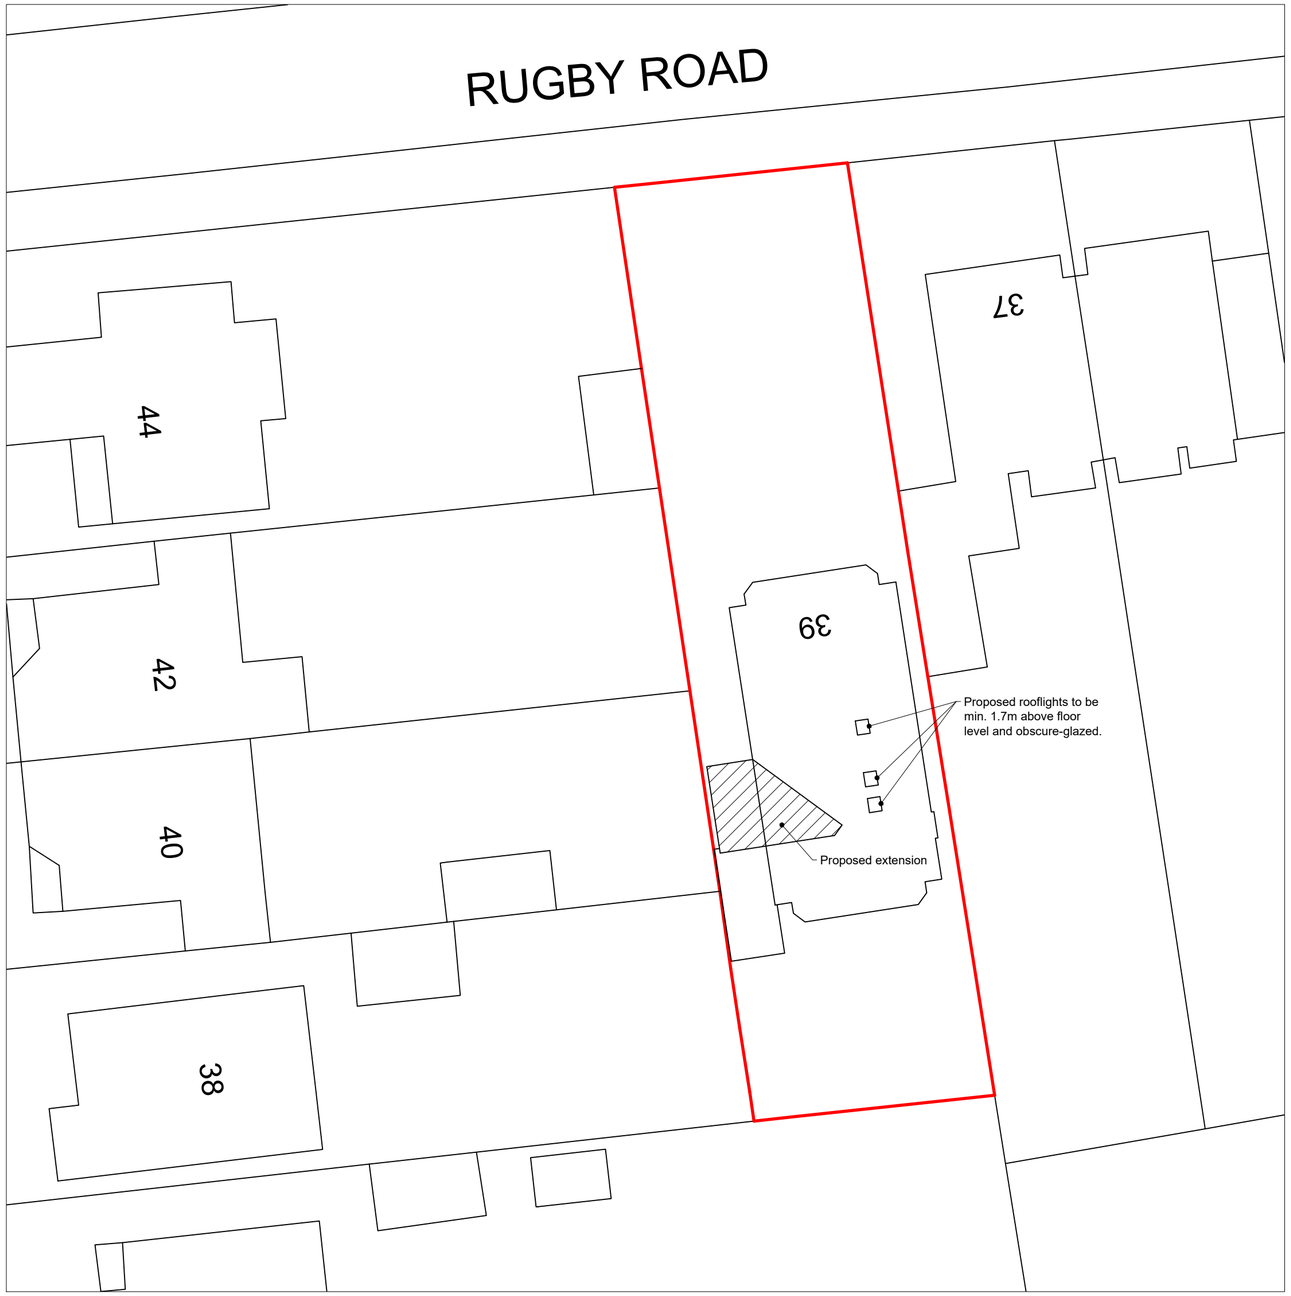

Block Plan
Scale 1:200

N

Scale
1:1250

0 20 40 60 80 100 Metres

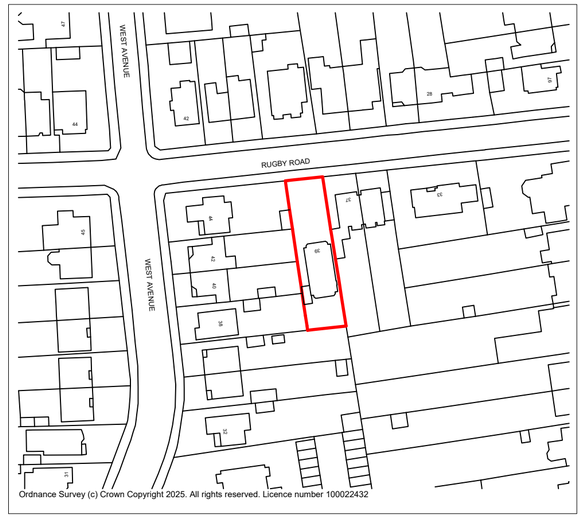

Location Plan
Scale 1:1250

Rev:	Description:	Date:
B	Rooflights revised.	28.08.25
A	Rooflights added.	30.06.25

HORIZON DESIGN
ARCHITECTURAL TECHNOLOGY

Horizon Design Limited
4 High View
Worthing BN13 3DQ
01903 205868
info@horizon-design.co.uk www.horizon-design.co.uk

Client:
Mr Nowatschenko & Ms Hurley

Project:
Extension & Alterations to:
39 Rugby Road
Worthing
West Sussex
BN11 5LS

Drawing title:
Location & Block Plans.

Scale:
1:200 / 1:1250 @ A2

Date: 19.06.25
Drawn: KWF

Drawing number: 3222-04
Revision: B