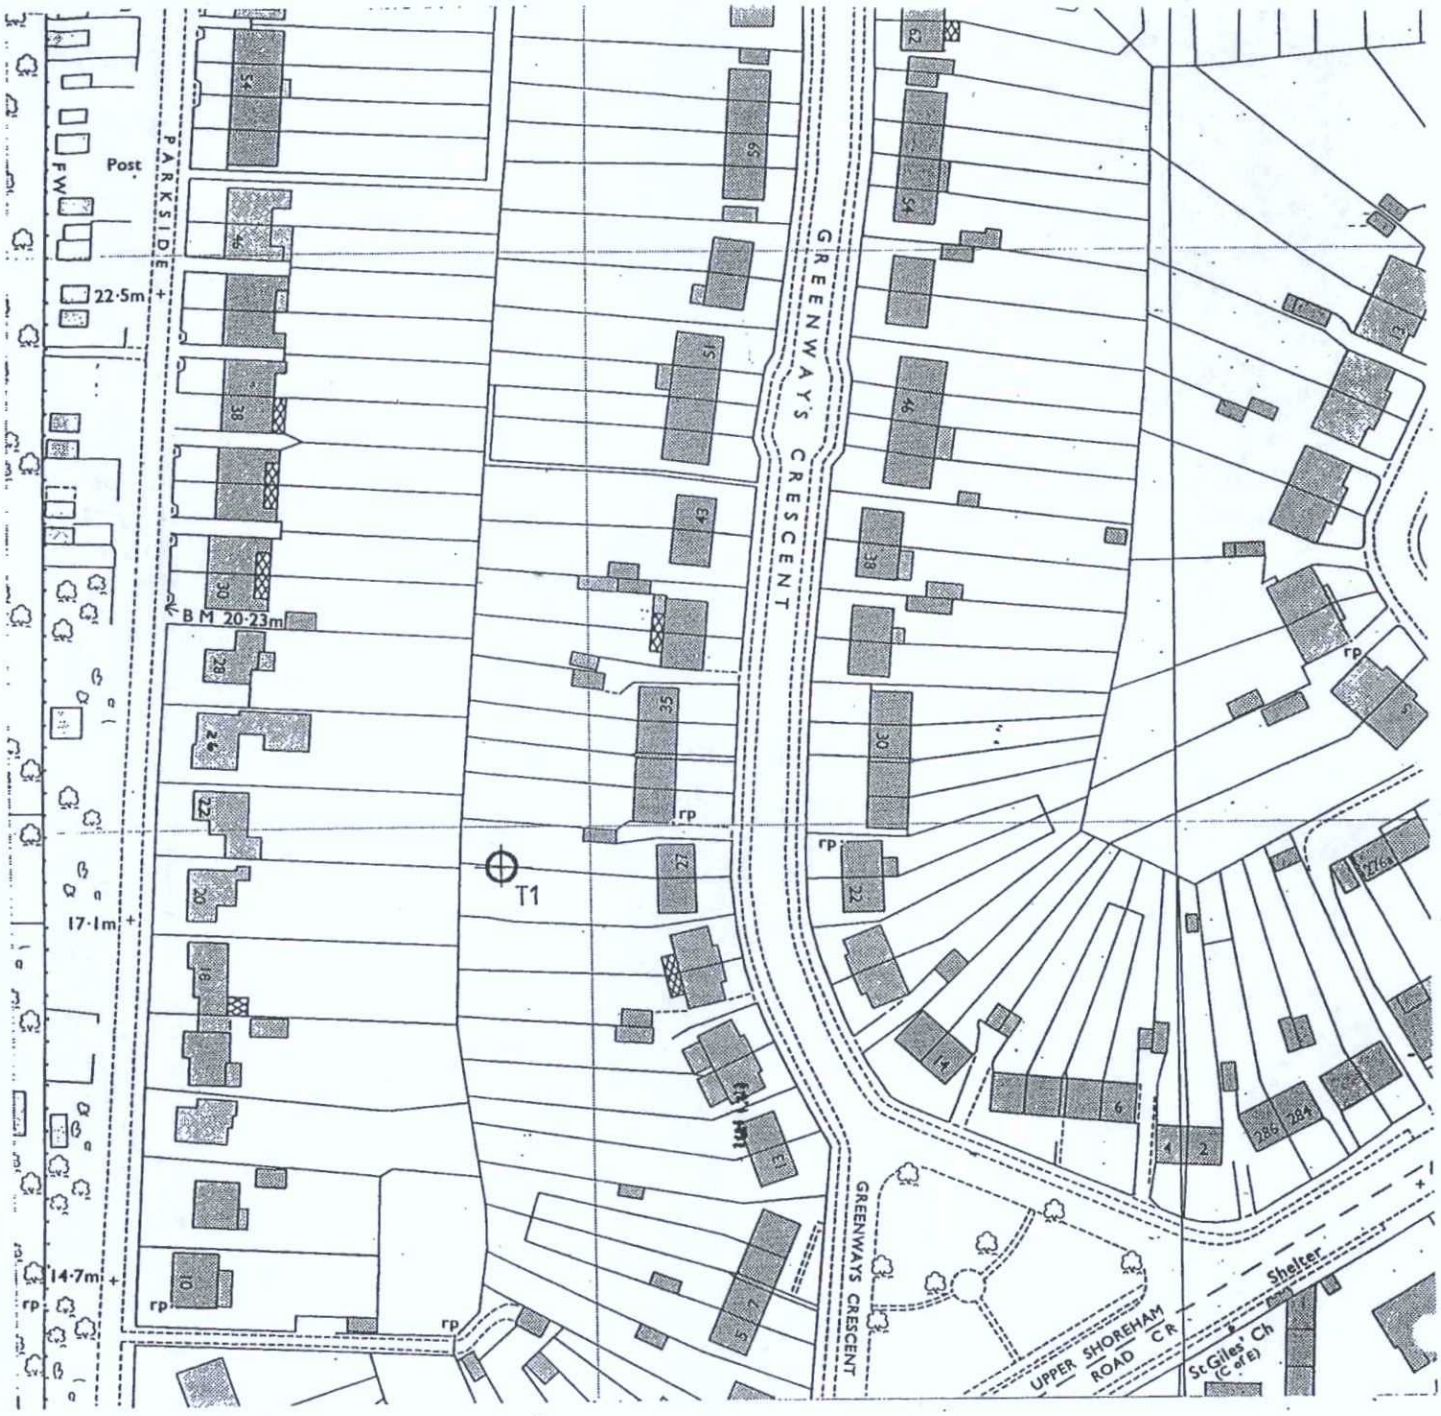

TREE PRESERVATION ORDER

13·53/3/93(SU)

25, GREENWAYS CRESCENT, SHOREHAM-BY-SEA.

T1 POPLAR

[redacted]

Scale 1:1250

ADUR & WORTHING
PLANNING SERVICES

PLAN AWDM/0128/18

DATE VALID 25 JAN 2018

ADUR DISTRICT COUNCIL

DEVELOPMENT SERVICES DEPARTMENT

D.J. WADE, B.Sc (ECON), MCD, MRTPI
Director of Development Services

Civic Centre · Ham Road · Shoreham-by-Sea · Sussex BN4 6PR
Telephone Shoreham-by-Sea (0273) 455566

FIRST SCHEDULE

TREES SPECIFIED INDIVIDUALLY*

(encircled in black on the map)

No. on Map.	*Description.*	*Situation.*
T1	Poplar	25 Greenways Crescent, Shoreham-by-Sea

TREES SPECIFIED BY REFERENCES TO AN AREA*

(within a dotted black line on the map)

No. on Map.	*Description*	*Situation.*
NONE		

GROUPS OF TREES*

(within a broken black line on the map)

No. on Map.	*Description.*	*Situation.*
NONE		

* The word "NONE" must be entered where necessary.