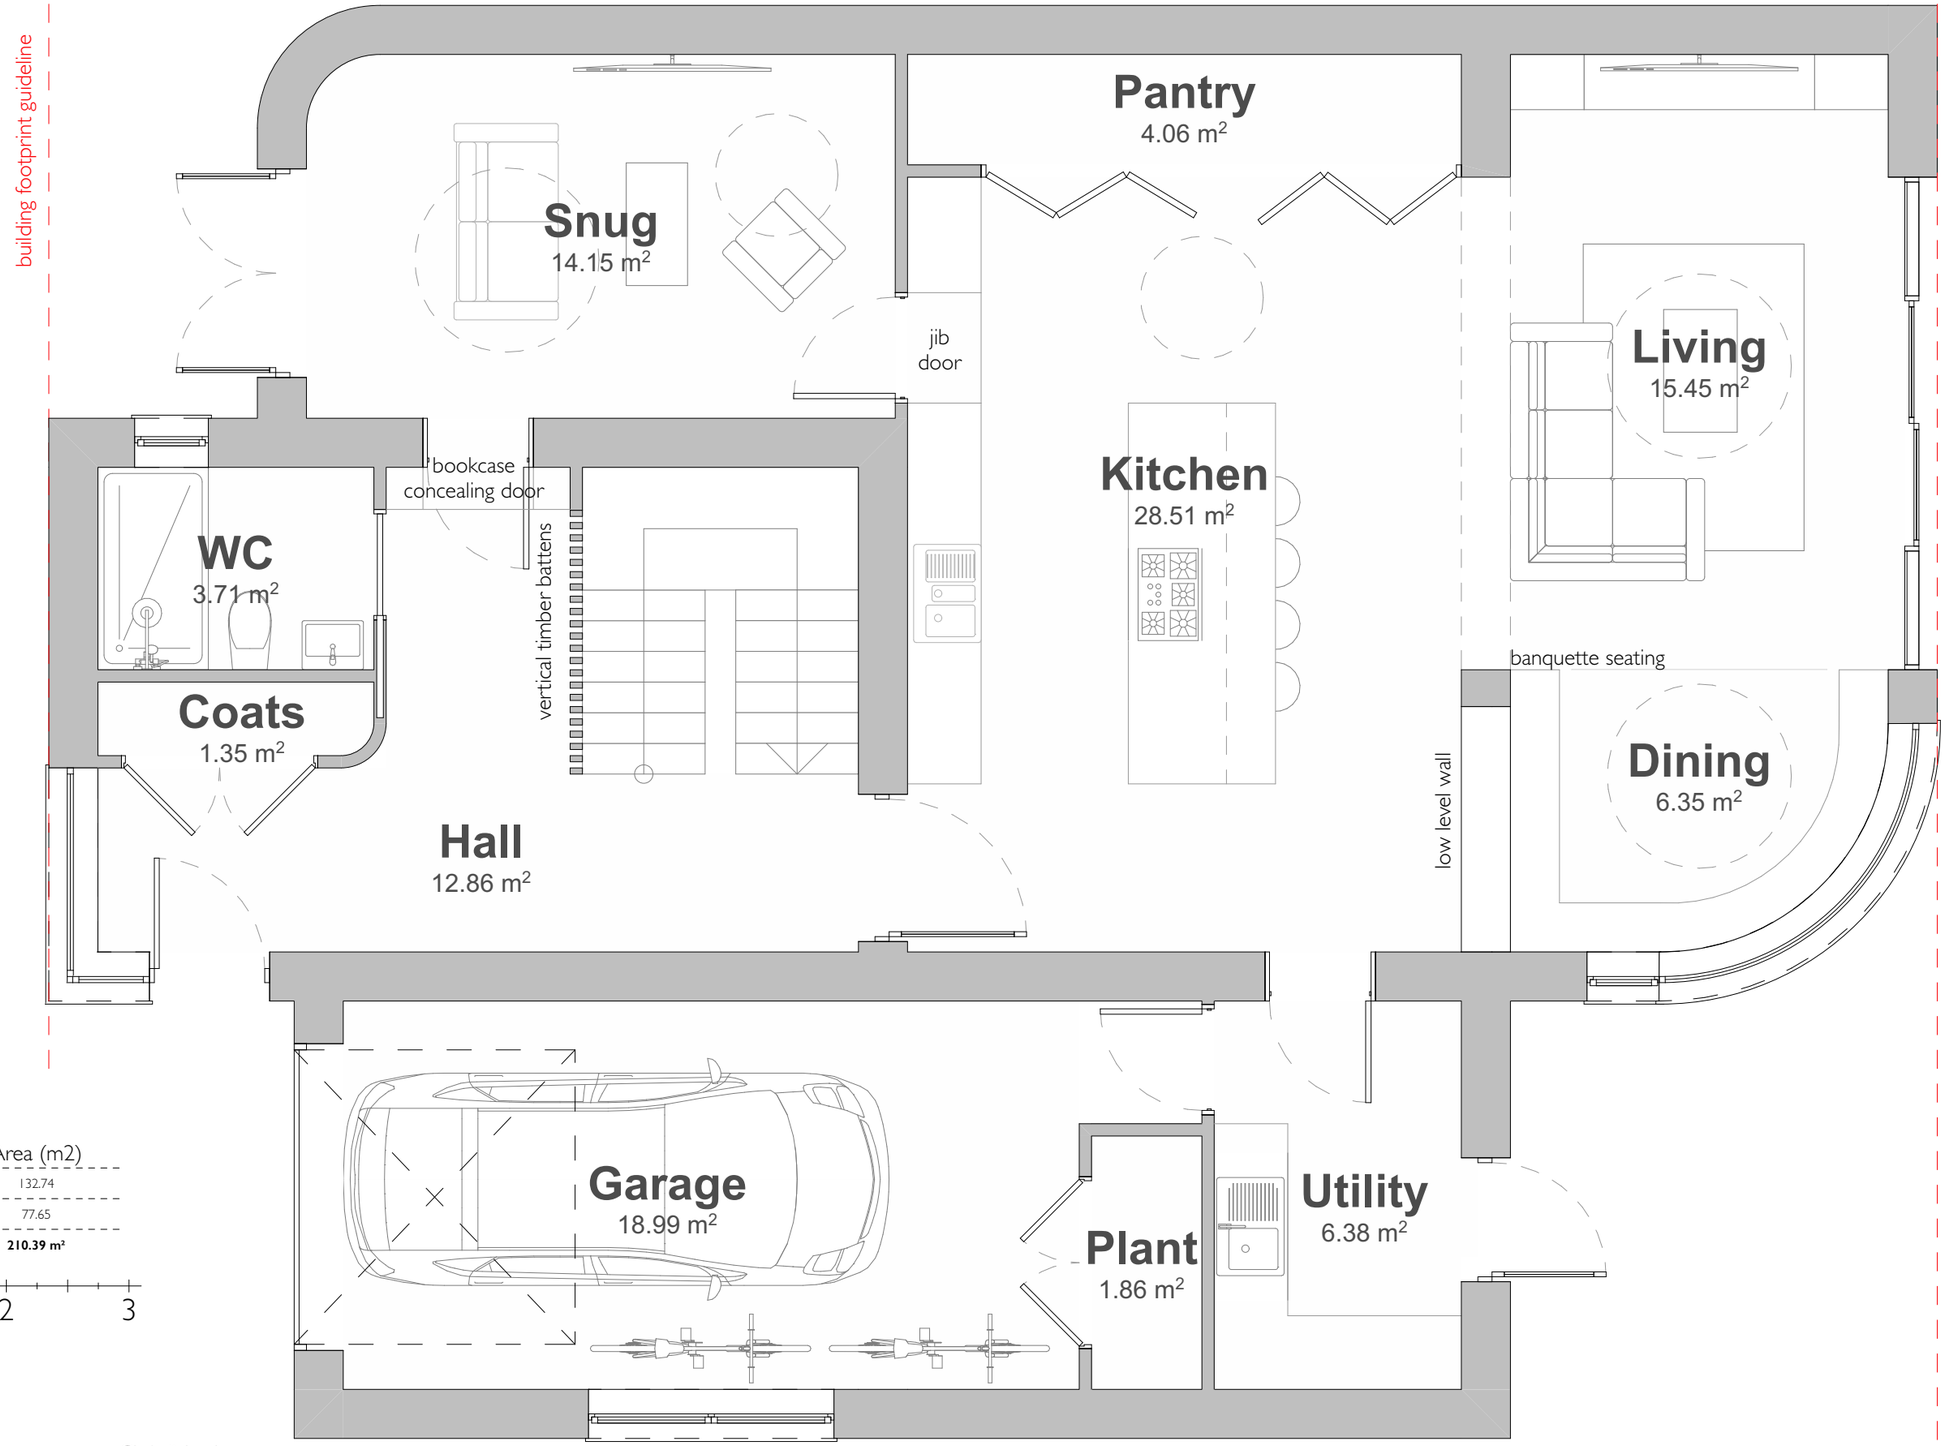


Floor Level	Area (m2)
Ground Floor	132.74
First Floor	77.65
	210.39 m²

0 1 2 3

PMR ARCHITECTURE

Sheridan House
112 - 116 Western Road
Hove, BN3 1DD

01273 980820
brighton@pmr-architecture.co.uk
www.pmr-architecture.co.uk

Client:	Chris & Leola
Project:	Craigwell, Old Salts Farm Road, Lancing, BN15 8JD
Drawing Title:	Proposed Ground Floor Plan (1:50)
Drawing No:	24.56_PL_104
Revision:	A
Date:	October 2025
Status:	PLANNING
Scale:	1:50 @ A3