

Penhill Road


SOUTH ELEVATION



INGLESIDE ROAD


Plots 1-7

WEST ELEVATION

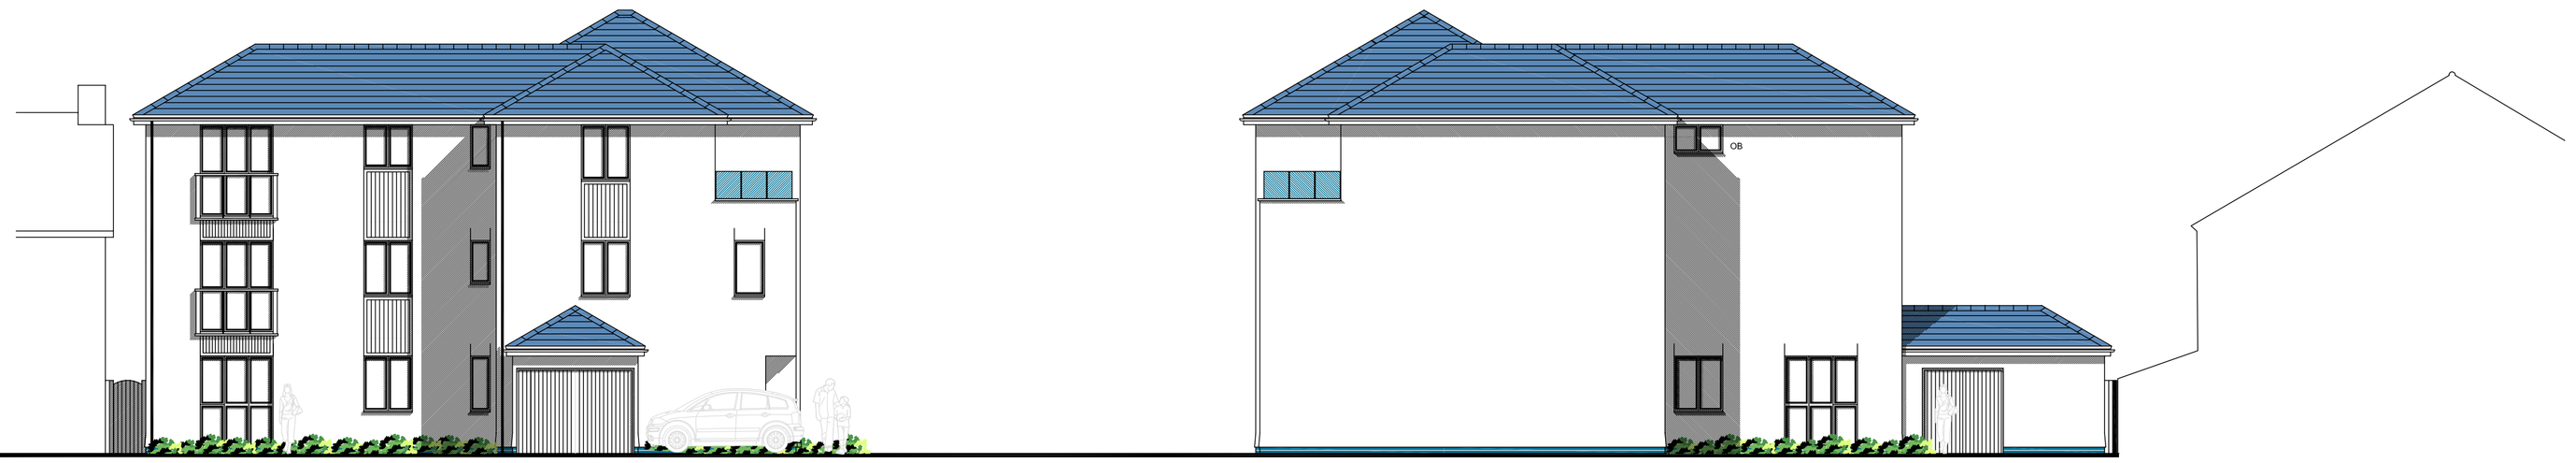

NORTH / REAR ELEVATION

EAST / SIDE ELEVATION

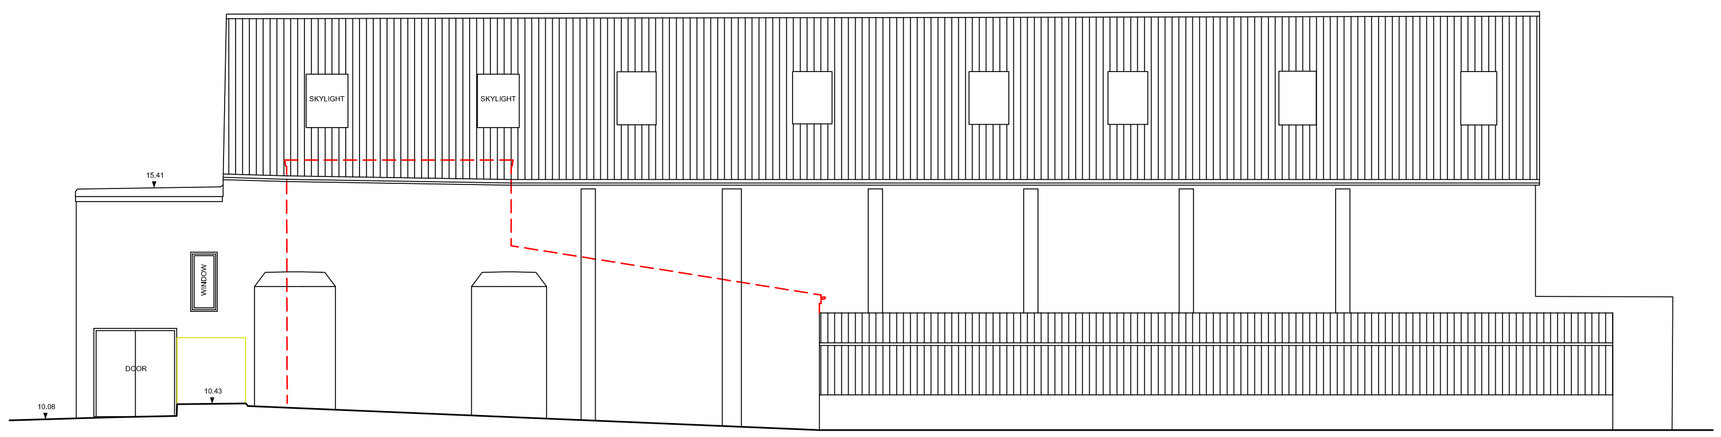

PROPOSED ELEVATION 4 OF INGLESIDE GARAGE

EXISTING BUILDING TO BE DEMOLISHED
FOLLOWING REMOVAL OF THE BUILDING MAKE GOOD WALLS AND ROOF WITH MATCHING MATERIALS AND THE ENTIRE SIDE WALL IS TO BE PAINTED

Materials Schedule

Roof: blue black interlocking tile
Eaves: white uPVC closed soffits
Walls: Painted render generally with feature Marley Cedral cladding board and staffordshire blue brick below dpc
Windows: grey coloured anthracite UPVC windows
Rainwater goods: Black plastic
Balconies: glazed with timber handrail

No.	Rev.	Date.
B	EAST ELEVATION–WINDOW SIZE REVISED	07.08.2018
A	SCALE NOTE REMOVED	02.07.2018

Project: 45-49 PENHILL ROAD
LANCING
BN15 8HB

Description: PROPOSED ELEVATIONS

Dimensions indicated must be checked on site before manufacture by contractor, any discrepancy should be reported immediately.

DRN.	NJR	DRG No.	PR.18.07
SCALE	1:100 @ A1	DATE	JUNE 2018

N.J.Rouse
Architectural Design & Surveying Services
16 Tennyson Road, Hutton, Brentwood, Essex CM13 2SJ
tel: 01277 417735 e: mail@njrouse.co.uk
m: 07958 790207 www.njrouse.co.uk