



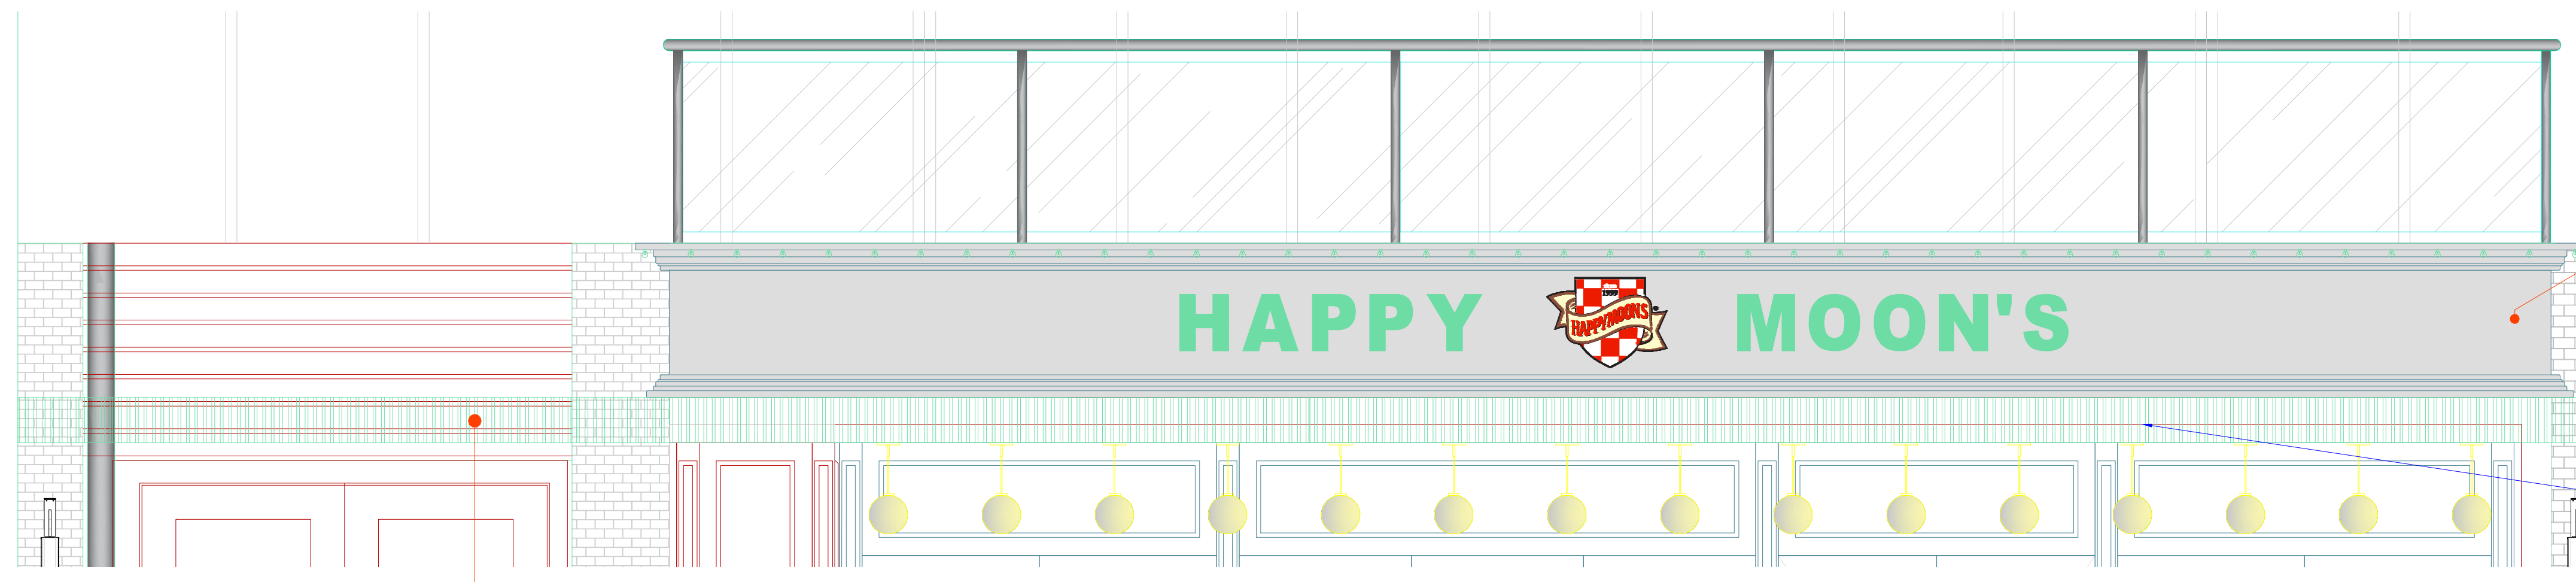

PROPOSED NON-ILLUMINATED FASCIA SIGN
GREY FASCIA BACKGROUND WITH APPLIED
HAPPY MOON'S LETTERING AND CENTRAL
LOGO GRAPHIC LETTERING / LOGO TO BE
APPLIED AS VINYL GRAPHIC OR RAISED
LETTERING TO MATCH BRANDING
NO INTERNAL ILLUMINATION, HALO
LIGHTING OR LIGHTBOX PROPOSED



NON-ILLUMINATED PROJECTING SIGN
SIGN BACKGROUND COLOUR: RED RAL 3028
NO INTERNAL ILLUMINATION OR LIGHTBOX
PROPOSED.

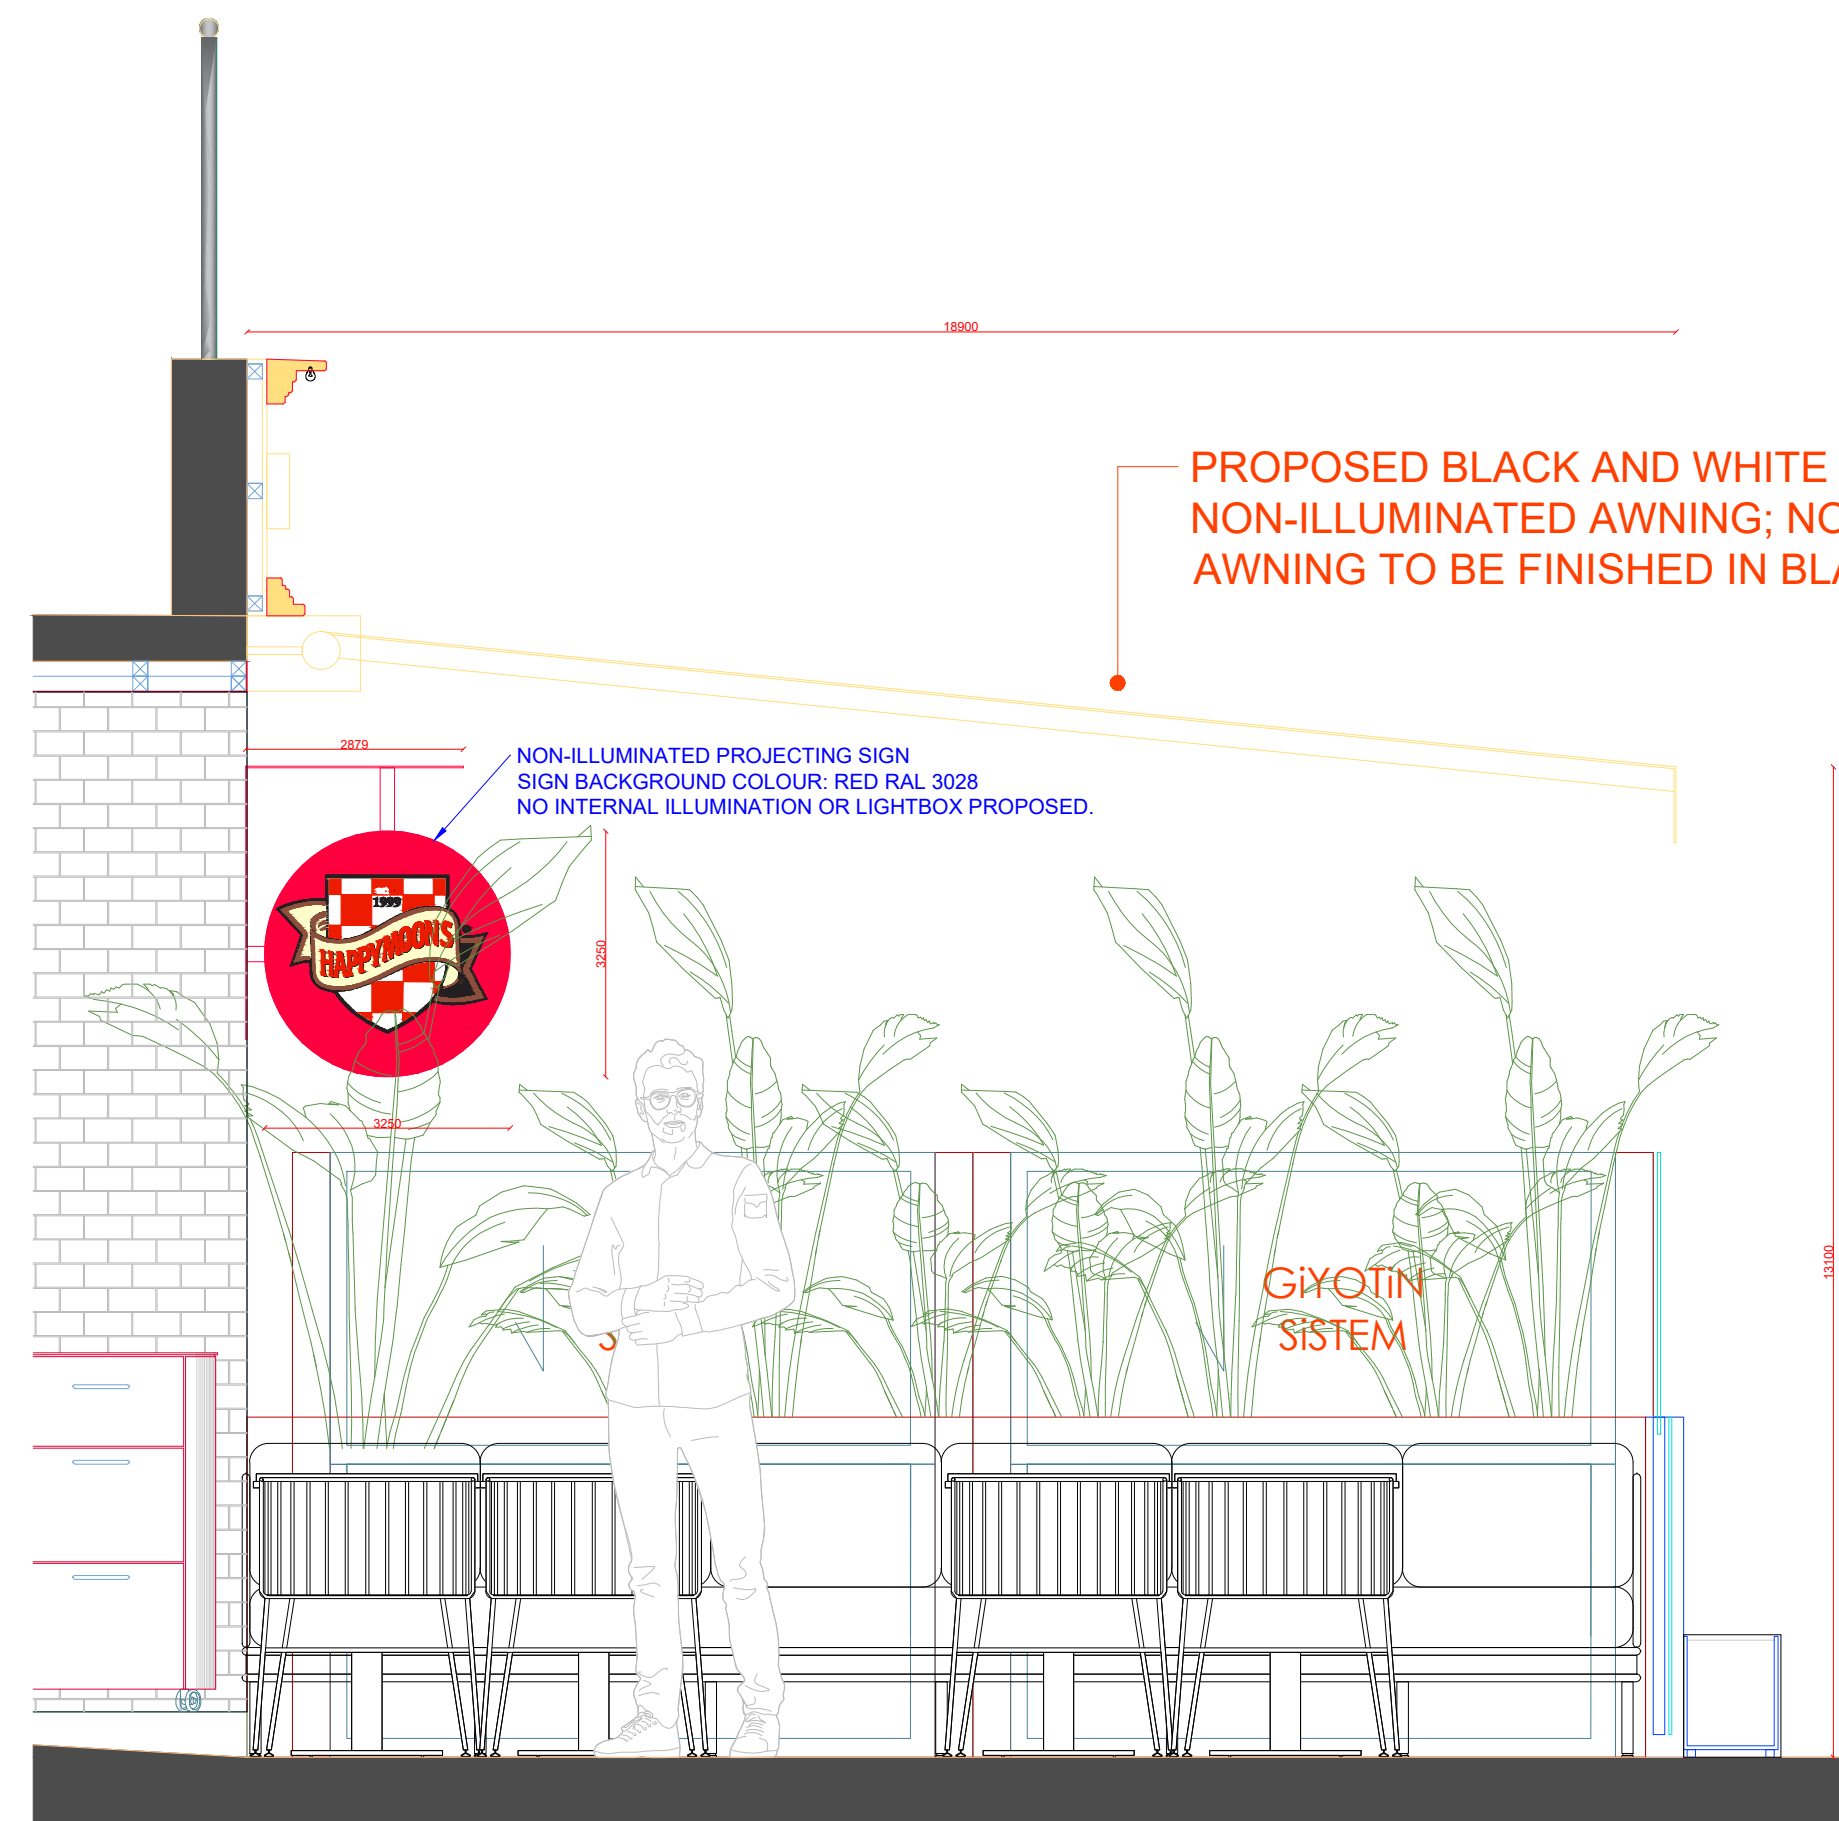

PROPOSED BLACK AND WHITE FABRIC AWNING
NON-ILLUMINATED AWNING; NO INTEGRATED LIGHTING PROPOSED.
AWNING TO BE FINISHED IN BLACK AND WHITE FABRIC / CANVAS MATERIAL.

NON-ILLUMINATED PROJECTING SIGN
SIGN BACKGROUND COLOUR: RED RAL 3028
NO INTERNAL ILLUMINATION OR LIGHTBOX PROPOSED.

NON-ILLUMINATED PROJECTING SIGN
SIGN BACKGROUND COLOUR: RED RAL 3028
NO INTERNAL ILLUMINATION OR LIGHTBOX PROPOSED.

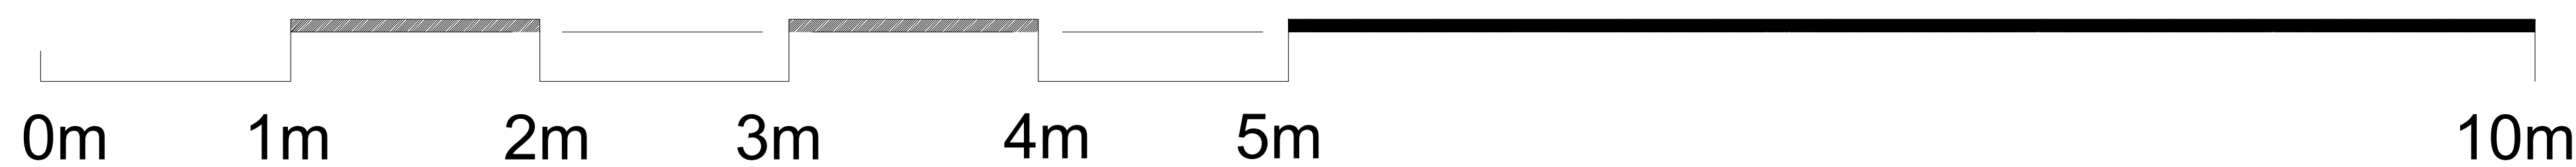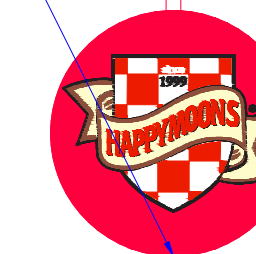

Merve Tay Architecture&Design
+447515 884719
info@mervetay.com

Address	
14-16 Portland Rd Worthing BN11 1QN	
Project	INTERIOR ALTERATIONS
Drawing Title	SIGN DETAILS
Project Number	Date
Drawn by Merve Tay	
Scale 1:100@A1	Revision
Drawing No P05	