



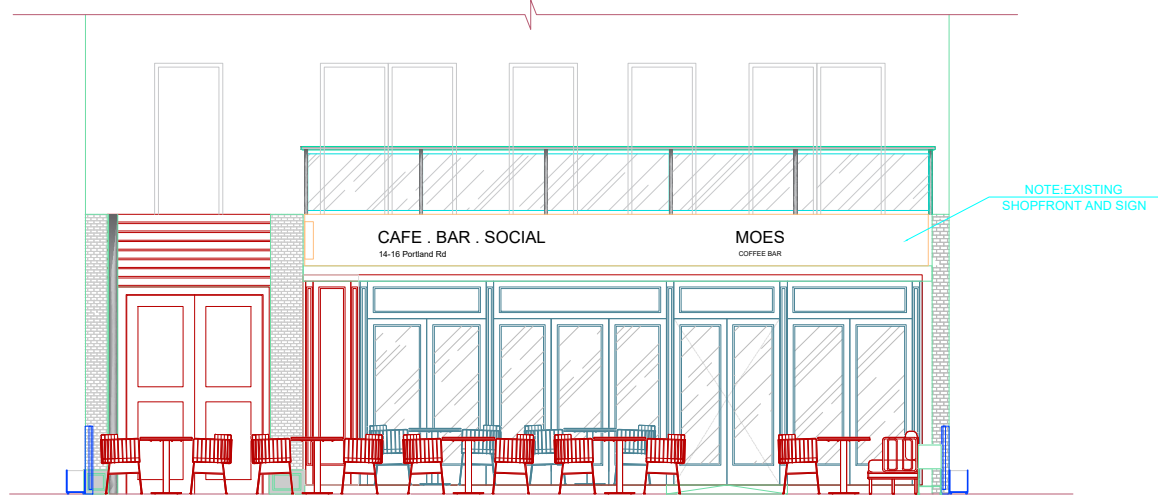


EXISTING FRONT (WEST) ELEVATION PLAN
SCALE: 1/100 @A3

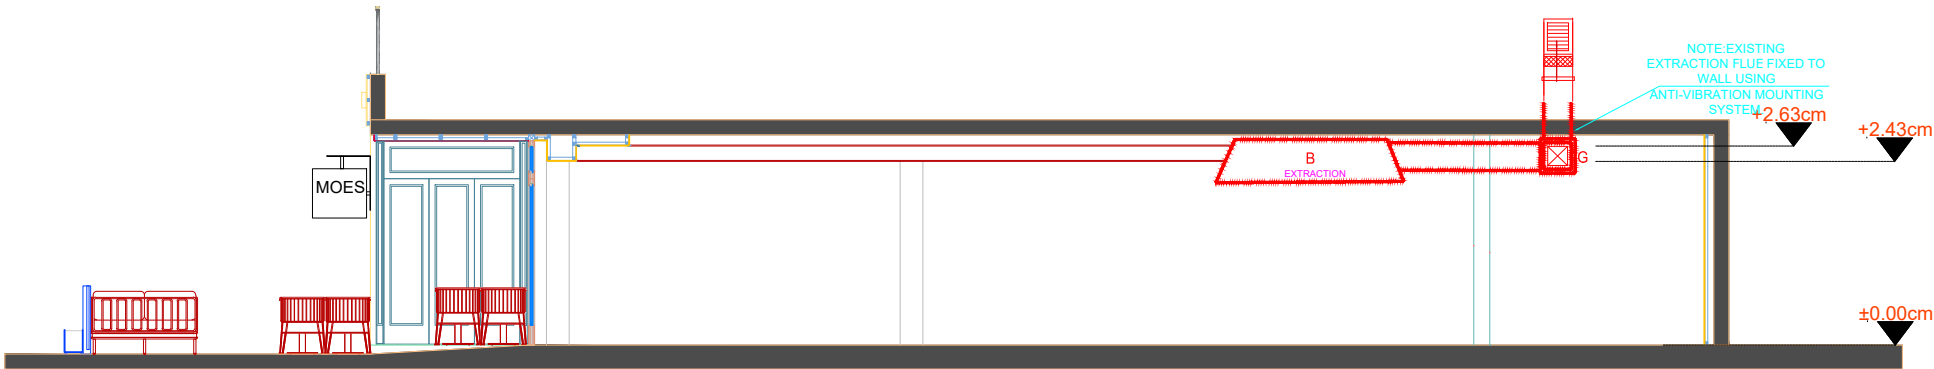


EXISTING AA' SECTION
SCALE: 1/100 @A3



EXISTING NORTH BB' SECTION
SCALE: 1/100 @A3

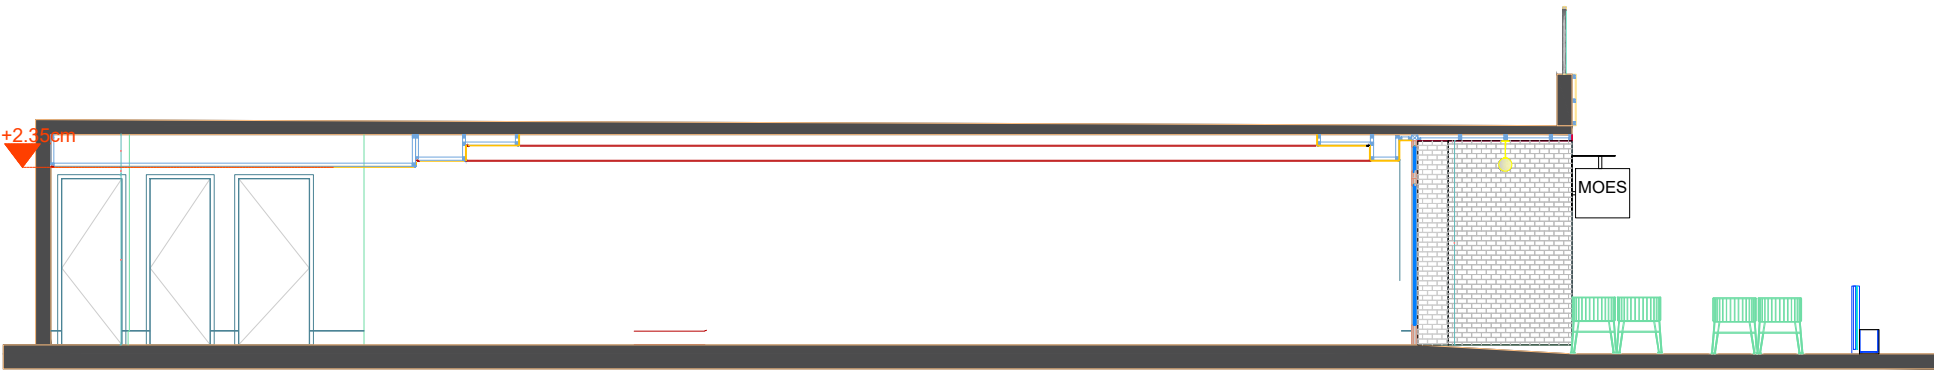

EXISTING SOUTH BCC' SECTION
SCALE: 1/100 @A3

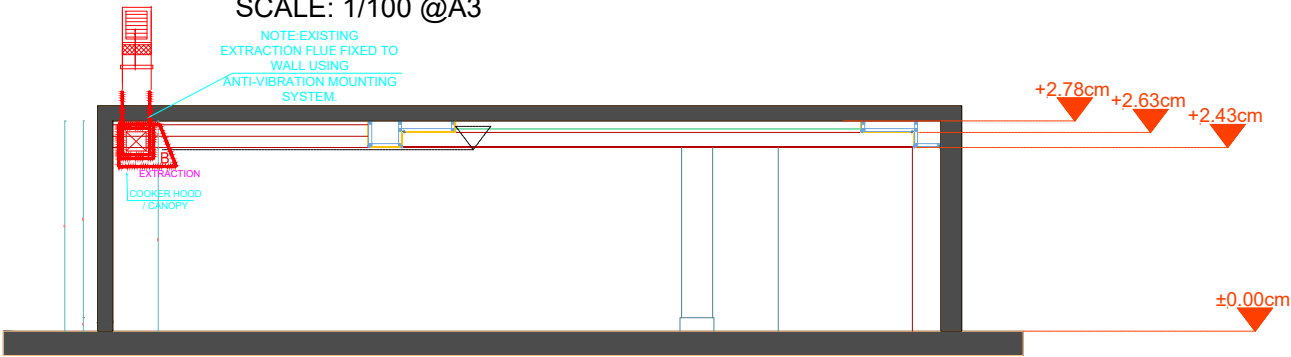

EXISTING DD' SECTION
SCALE: 1/100 @A3

Merve Tay Architecture&Design
+447515 884719
info@mervetay.com

Address	
14-16 Portland Rd Worthing BN11 1QN	
Project	INTERIOR ALTERATIONS
Drawing Title	Existing Elevation and Sections
Project Number	Date
Drawn by Merve Tay	
Scale 1:100@A3	Revision
Drawing No P03	

