



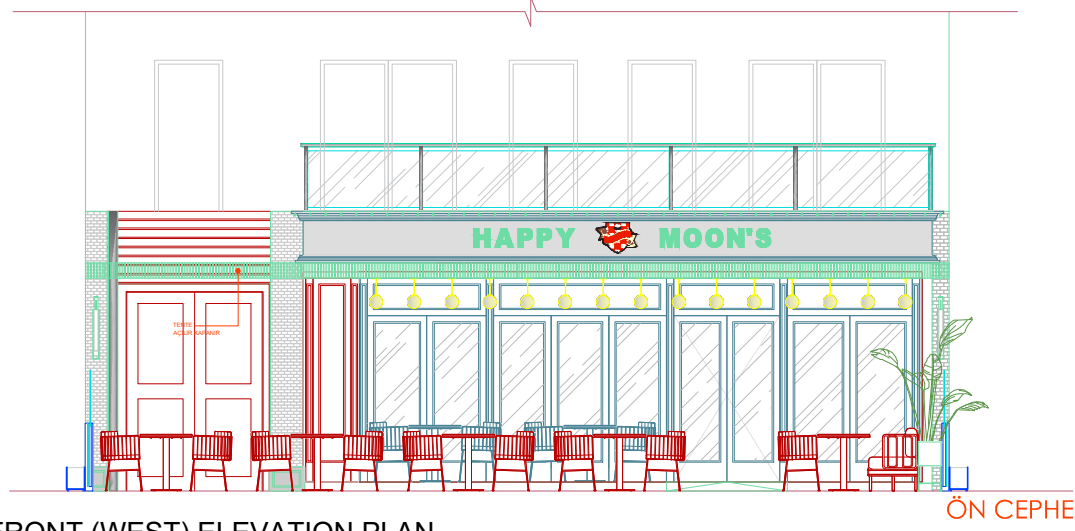


PROPOSED FRONT (WEST) ELEVATION PLAN

SCALE: 1/100 @A3

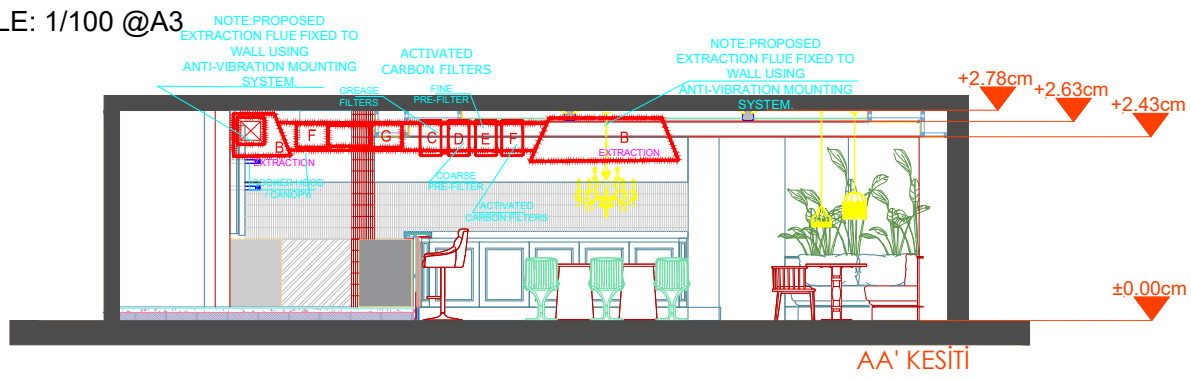


PROPOSED AA' SECTION

SCALE: 1/100 @A3

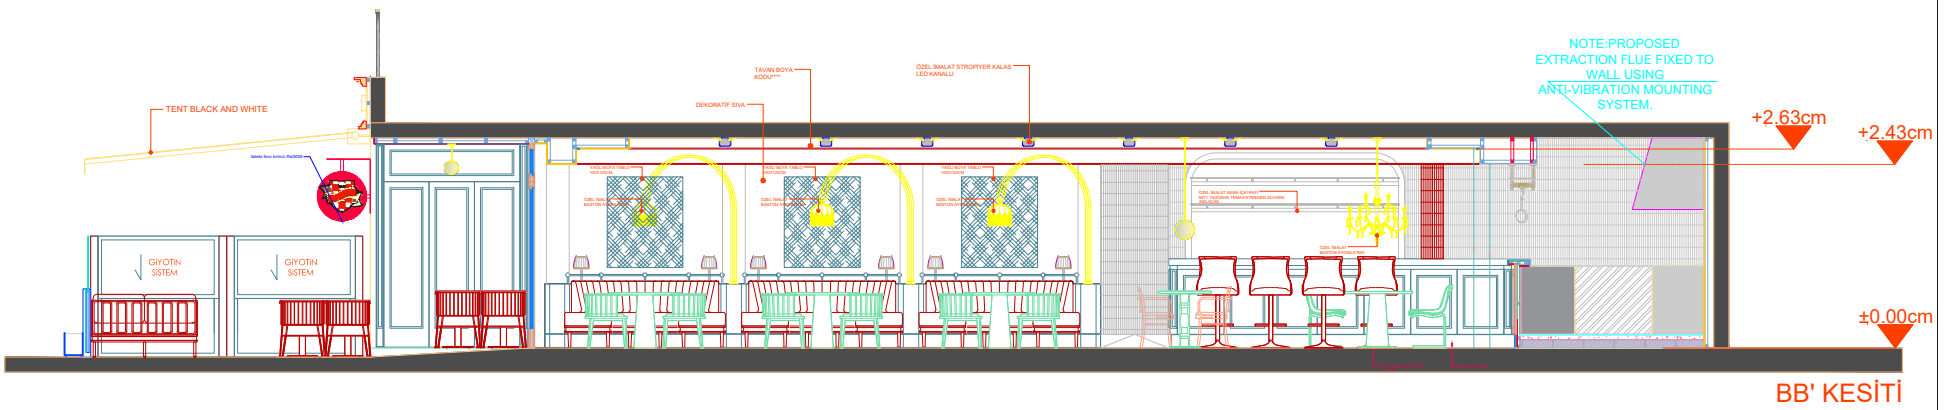


PROPOSED NORTH BB' SECTION

SCALE: 1/100 @A3

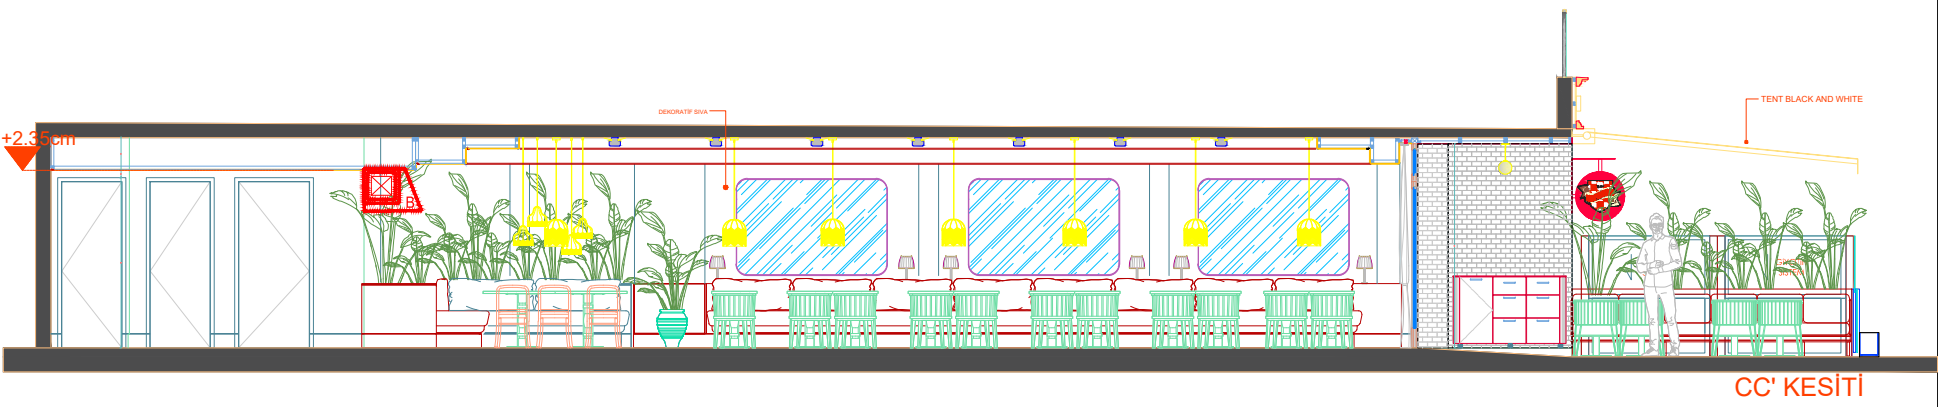

PROPOSED SOUTH CC' SECTION

SCALE: 1/100 @A3

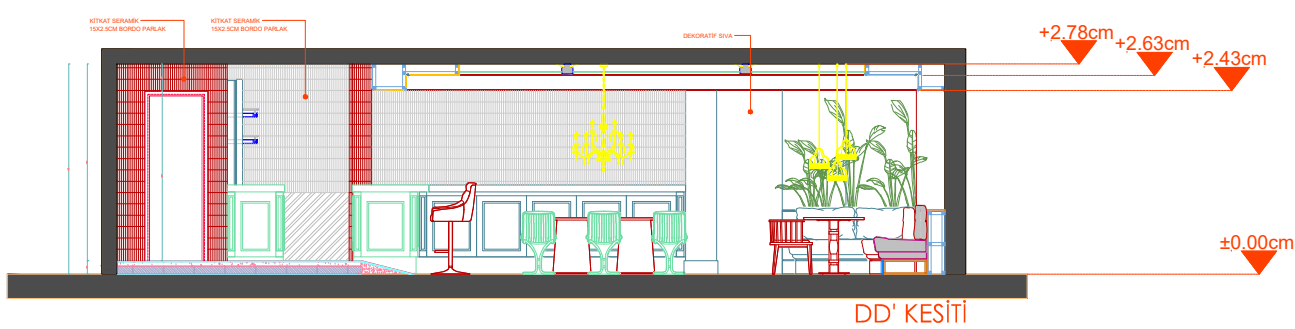

PROPOSED DD' SECTION

SCALE: 1/100 @A3

Merve Tay Architecture&Design
+447515 884719
info@mervetay.com

Address	
14-16 Portland Rd Worthing BN11 1QN	
Project	
INTERIOR ALTERATIONS	
Drawing Title	
Proposed Elevations and Sections	
Project Number	Date
Drawn by	
Merve Tay	
Scale	Revision
1:100@A3	
Drawing No	
P04	

