


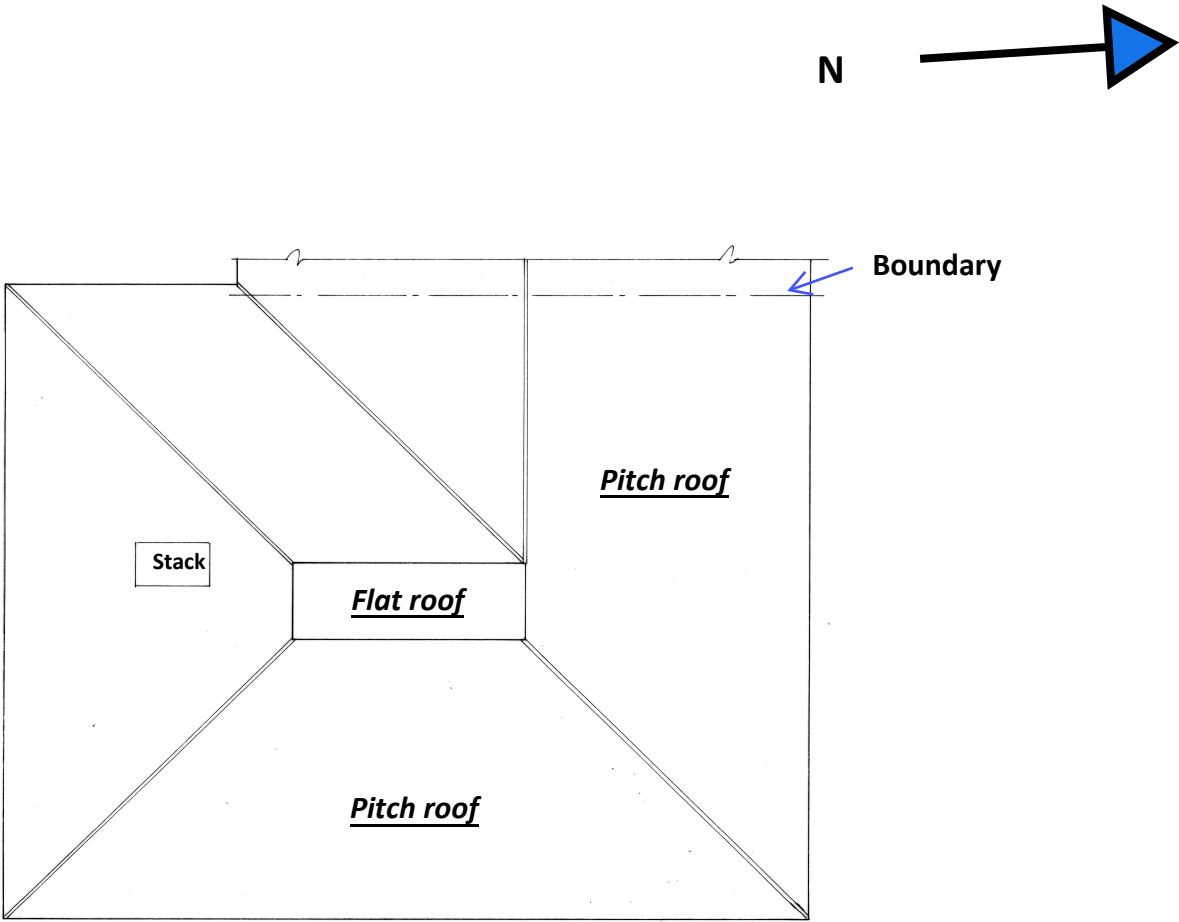


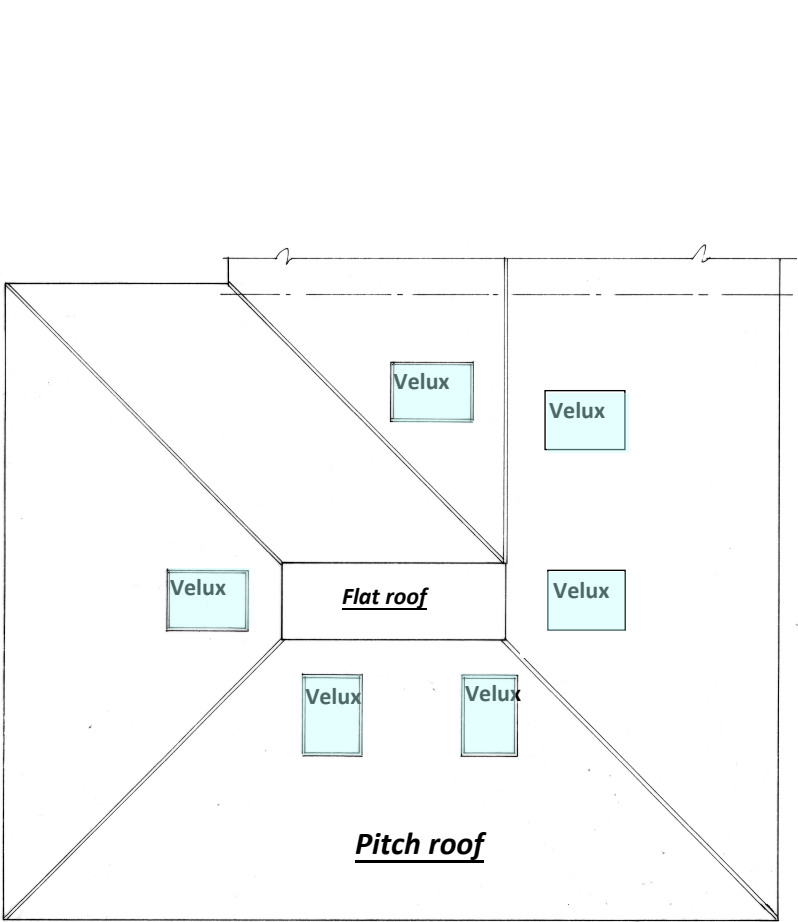

Existing Roof Plan 1:100

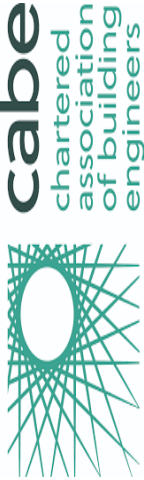

Proposed Roof Plan 1:100

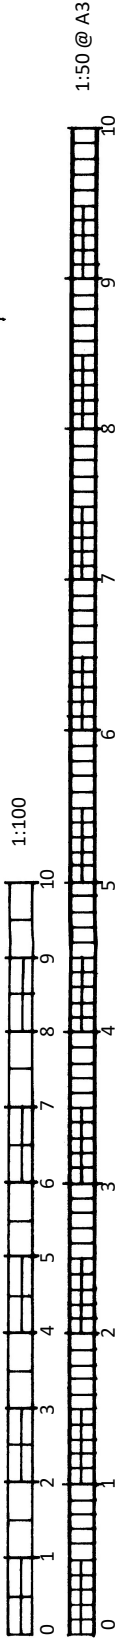

BSB S.Barrett Architectural, Structural & Party Wall Services stevebsbltd@yahoo.com 07974 715009	132 A Goring Road, Goring	Loft Conversion	CLIENT: Mr Jugnarain	A3
			DATE: 06.10.2025 DRWG No: BSB/25193/7/C	

