
ADUR & WORTHING
PLANNING SERVICES

PLAN	AWDM/1445/16
DATE VALID	23 SEP 2016

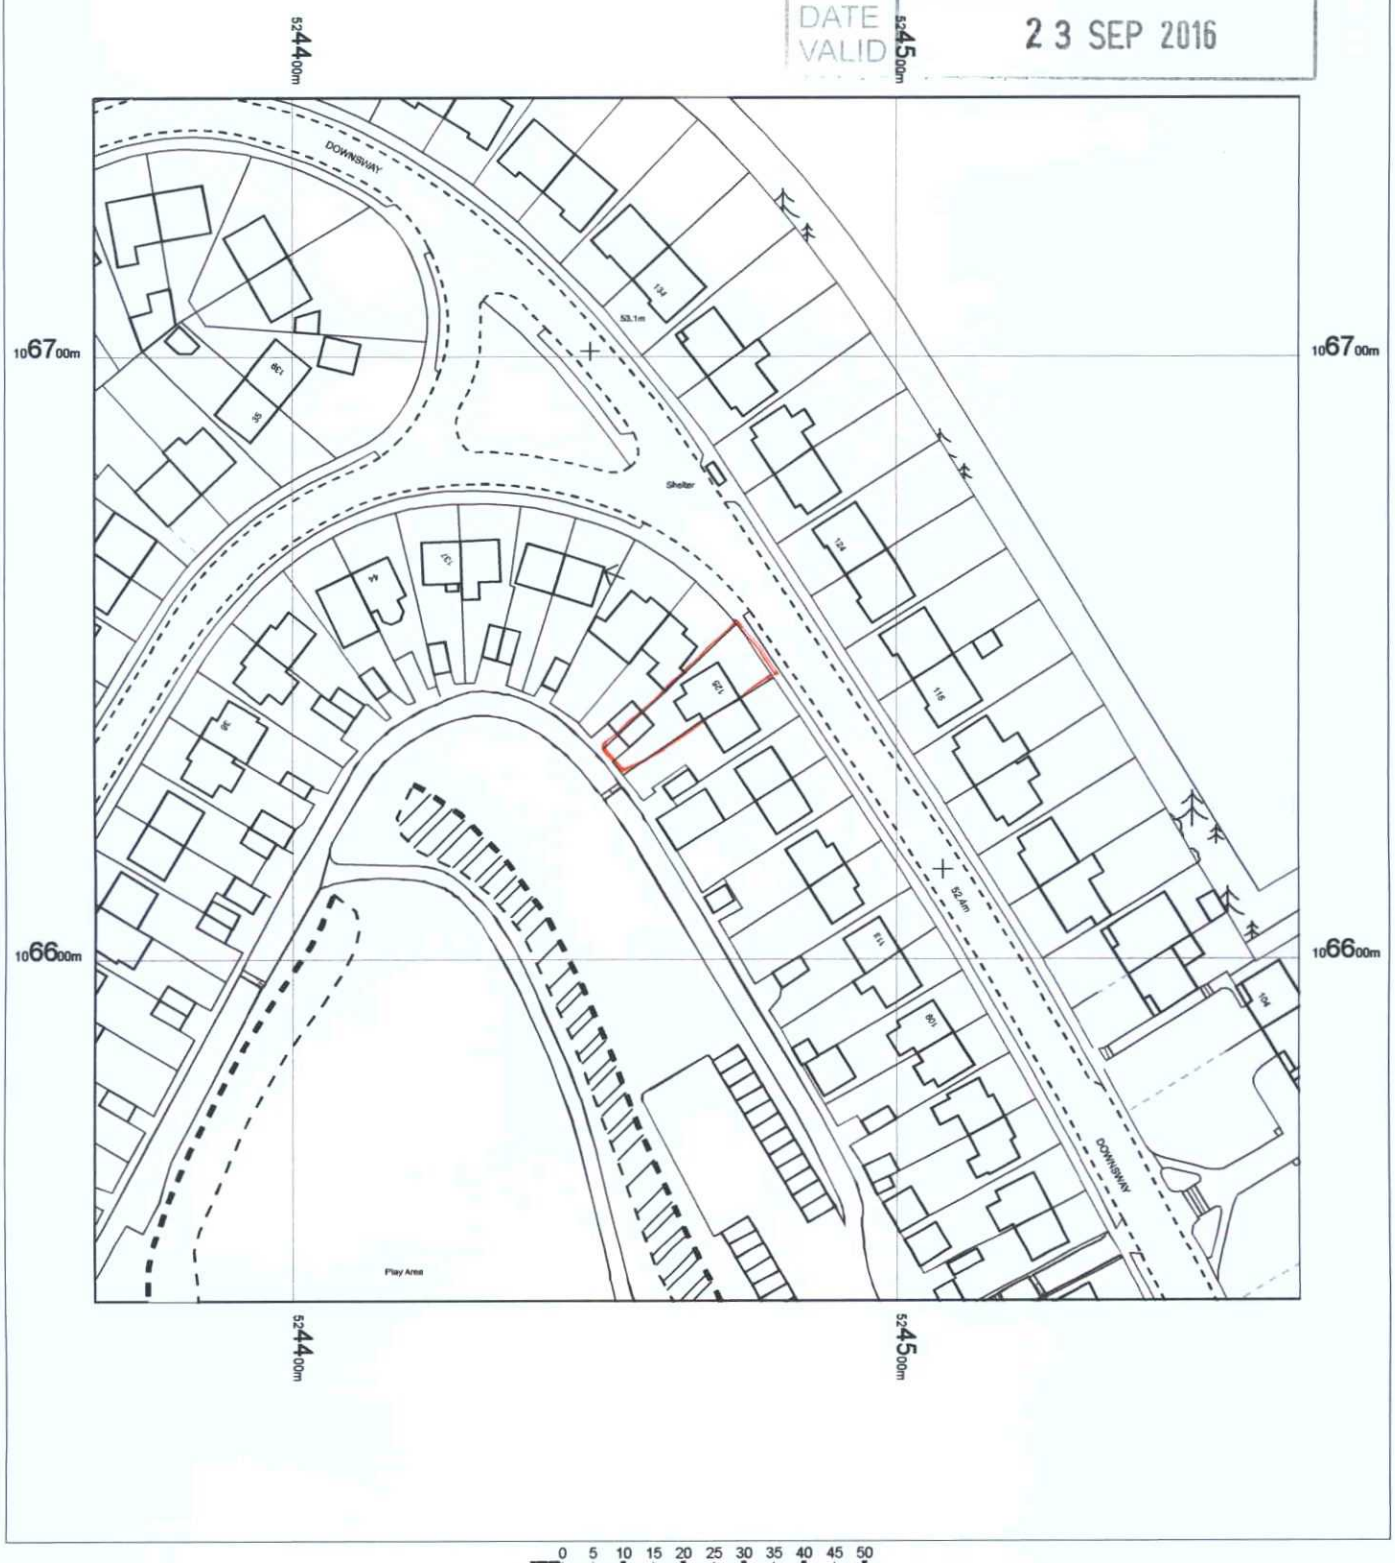

0 5 10 15 20 25 30 35 40 45 50
m

N

OS MasterMap 1250/2500/10000 scale
15 September 2016, ID: BW1-00561179
www.blackwellmapping.co.uk

1:1250 scale print at A4, Centre: 524467 E, 106643 N

©Crown Copyright and database rights 2016 OS 100019980

Data

BLACKWELL'S
www.blackwellmapping.co.uk
TEL: 0113 245 2623
maps.leeds@blackwell.co.uk