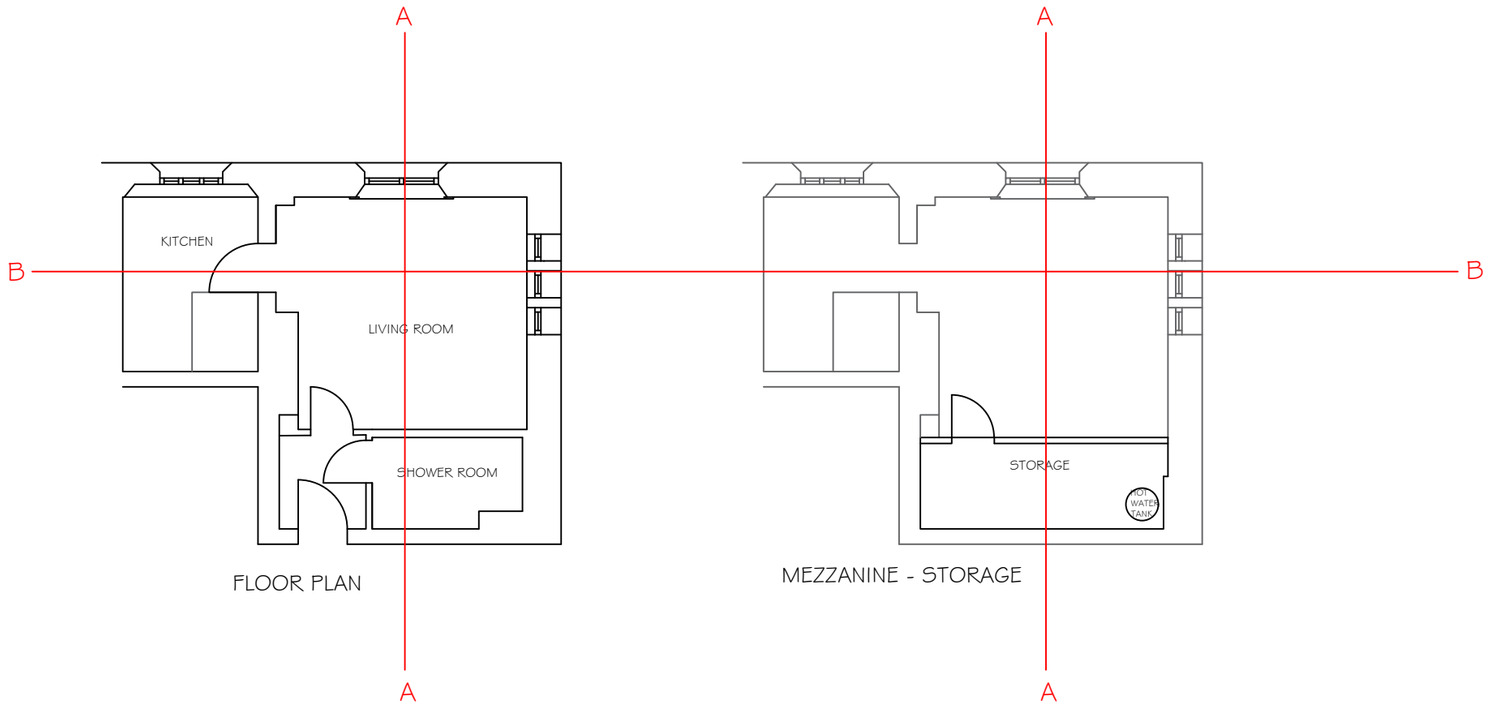

FLOOR PLAN

MEZZANINE - STORAGE



SECTION A-A

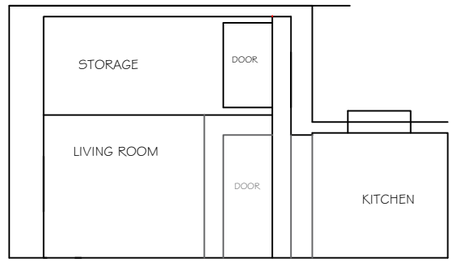

SECTION B-B

ORIGINAL LAYOUT- *pre-development* @ 1:100 A3

NORTH

NOTES

This drawing is copyright and shall not be reproduced nor used for any other purpose without written permission of the authors.

0 1 2 3

1:100 A3

Rev	Date	Description

PLANNING & DEVELOPMENT

BREE PRENTON PROPERTY CONSULTANTS

Client: Mr A Levey

Project:

Flat 4, Shoreham Court,
The Close
Shoreham By Sea,
BN43 5AR

Drawing Title:

Original Floor Plans & Sections
Pre-development

Scale:	Drawn By:	Date:
1:100 A3	CJP	10/06/25

Drawing Id: Rev:

Job: Dwg No:

11025 002 *